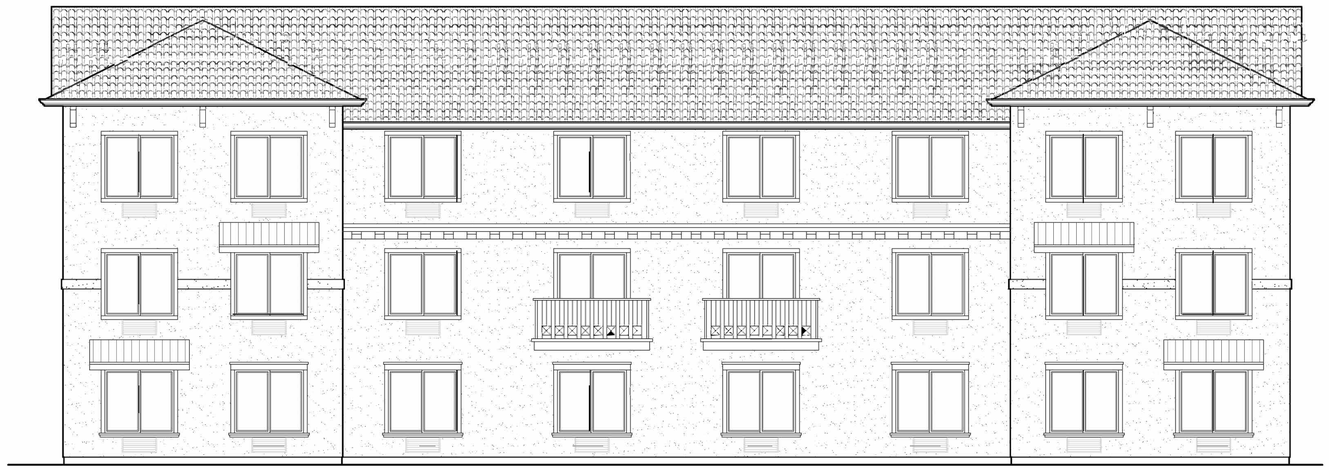


PLAN I FRONT ELEVATION

SCALE: 3/16" = 1'-0"

PLAN I

b.hills architecture, PC
3156 south bown way
boise | idaho | 83706
p.208.258.6150
www.bhillsarch.com

GALLAHER COMPANIES
COMMUNITY • CONSTRUCTION • FAMILY

FRONT ELEVATION - PLAN I
MULTIFAMILY

OLD REDWOOD HIGHWAY, WINDSOR CA. 95492

JOB NO:

SCALE:
AS SHOWN
DRAWN BY:
N. MURRIN
DATE:

COPYRIGHT

REVISIONS:

SHEET NO:
A3.1

Date: May 9, 2018 - 2:08pm Filename: Q:\Gallaher\Old Redwood Hwy\Dwg\A-Plan 1\Plan 1 - Elevations.dwg Updated by: gsmith



PLAN II FRONT ELEVATION

SCALE: 3/16" = 1'-0"

PLAN II

b.hills architecture, PC
3156 south bown way
boise | idaho | 83706
p.208.258.6150
www.bhillsarch.com

GALLAHER COMPANIES
COMMUNITY • CONSTRUCTION • FAMILY

FRONT ELEVATION - PLAN II
MULTIFAMILY

OLD REDWOOD HIGHWAY, WINDSOR CA. 95492

JOB NO:

SCALE:
AS SHOWN

DRAWN BY:
N. MURRIN

DATE:

COPYRIGHT

REVISIONS:

SHEET NO:
A3.3

Date: May 09, 2019 - 1:03pm Filename: Q:\Campaign Drive Housing\01-Plan Studies & Elevations\Plan II.pln Plotted by: gonza



PLAN IIIA & IIIB FRONT ELEVATION

SCALE: 3/16" = 1'-0"

PLAN IIIA & IIIB

b.hills architecture, PC
3156 south bown way
boise | idaho | 83706
p.208.258.6150
www.bhillsarch.com

GALLAHER COMPANIES
COMMUNITY • CONSTRUCTION • FAMILY

FRONT ELEVATION – PLAN IIIA & IIIB
MULTIFAMILY

OLD REDWOOD HIGHWAY, WINDSOR CA. 95492

JOB NO:

SCALE:
AS SHOWN

DRAWN BY:
N. MURRIN

DATE:

COPYRIGHT

REVISIONS:

SHEET NO:
A3.5

Date: May 09, 2025 - 1:47pm Filename: G:\Company\b.hills Housing\Old Redwood Hwy\Plan IIIA & IIIB.pln - Electronically Updated by: pamela