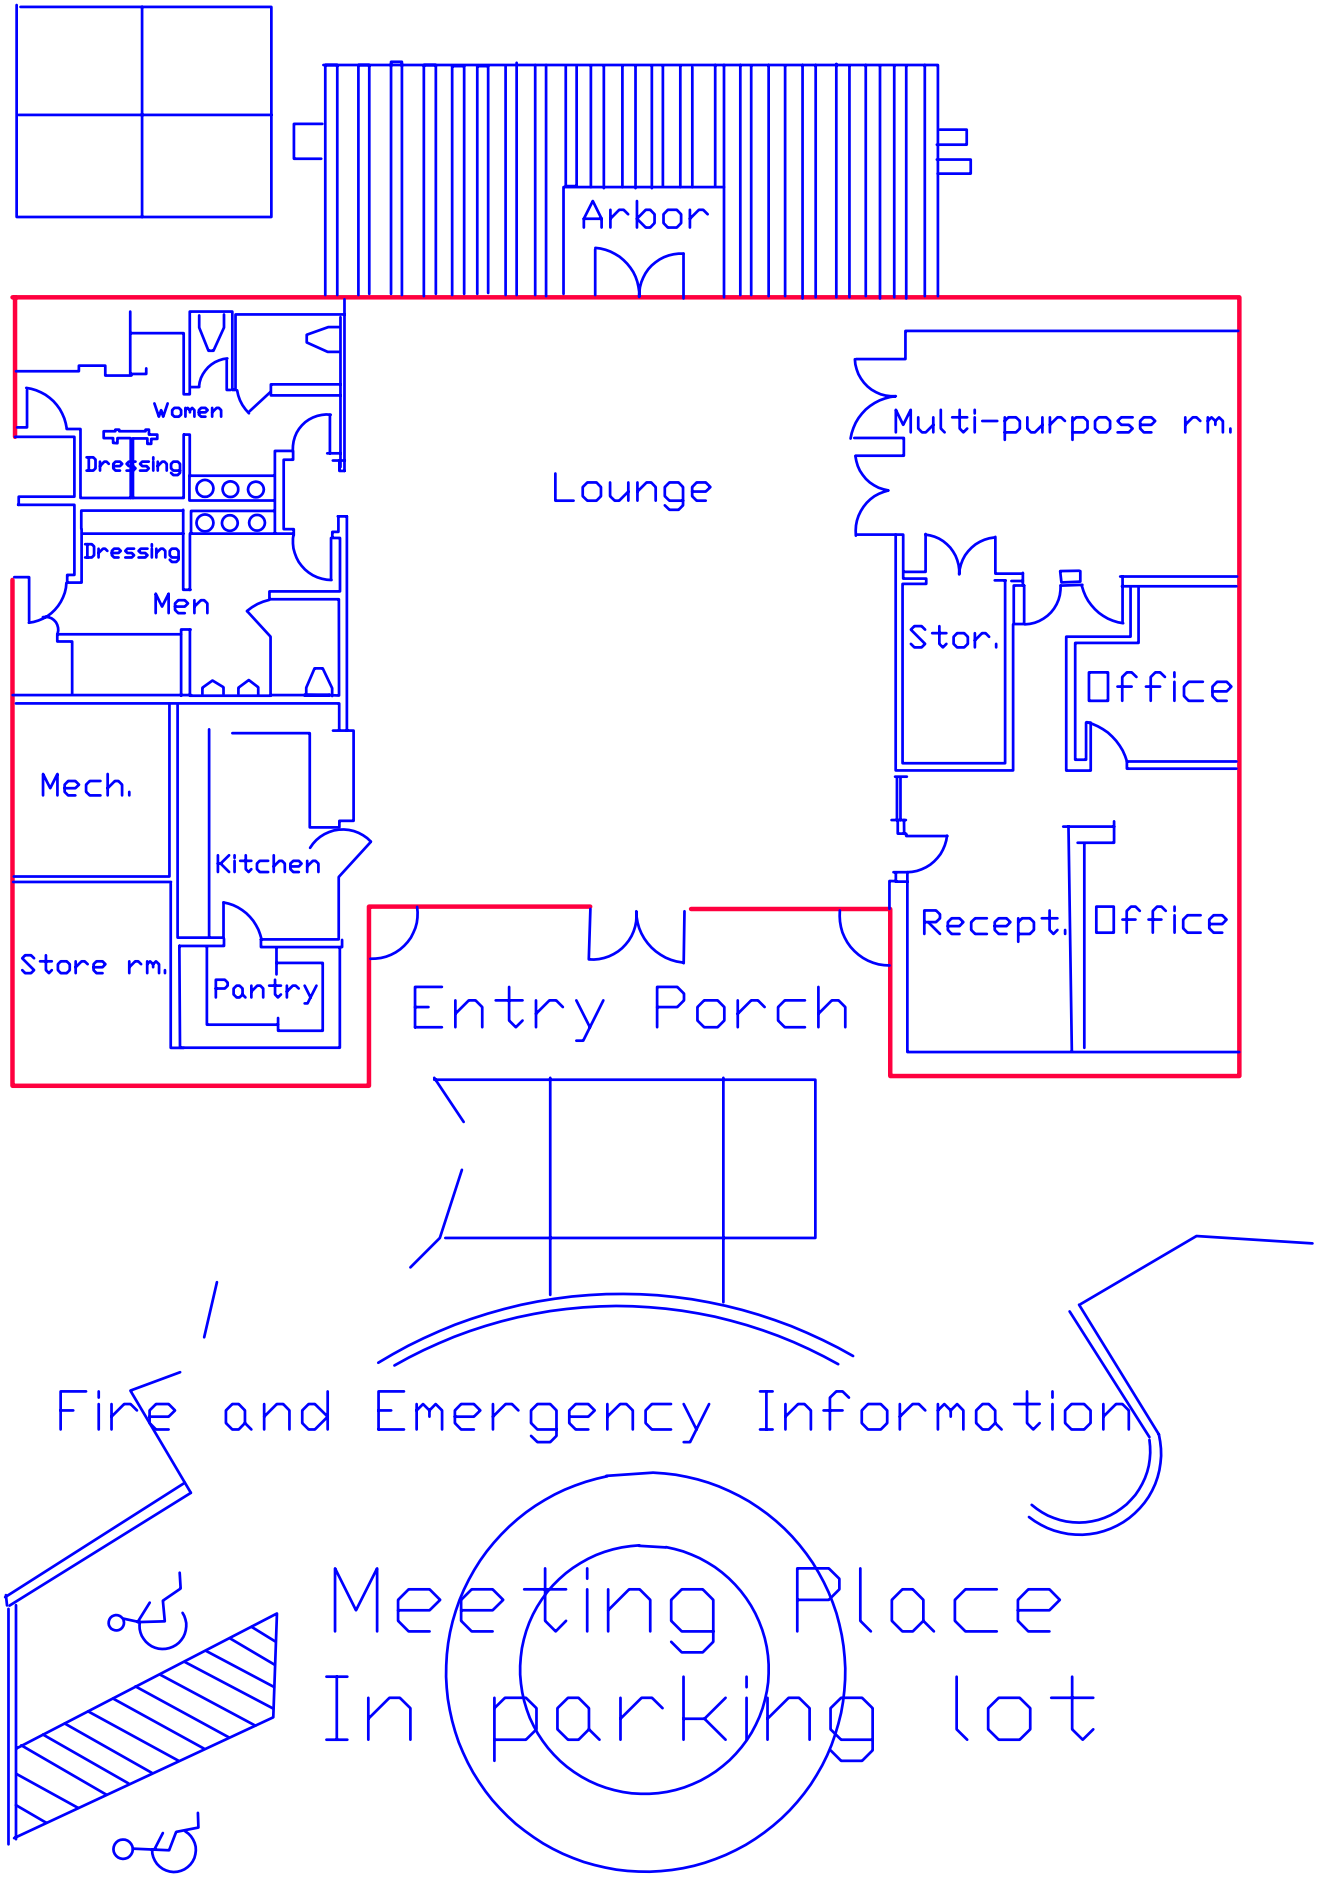

Arbor
Women
Dressing
Dressing
Men
Lounge
Multi-purpose rm.
Stor.
Office
Mech.
Kitchen
Store rm.
Pantry
Recept.
Office
Entry Porch
Fire and Emergency Information
Meeting Place
In parking lot