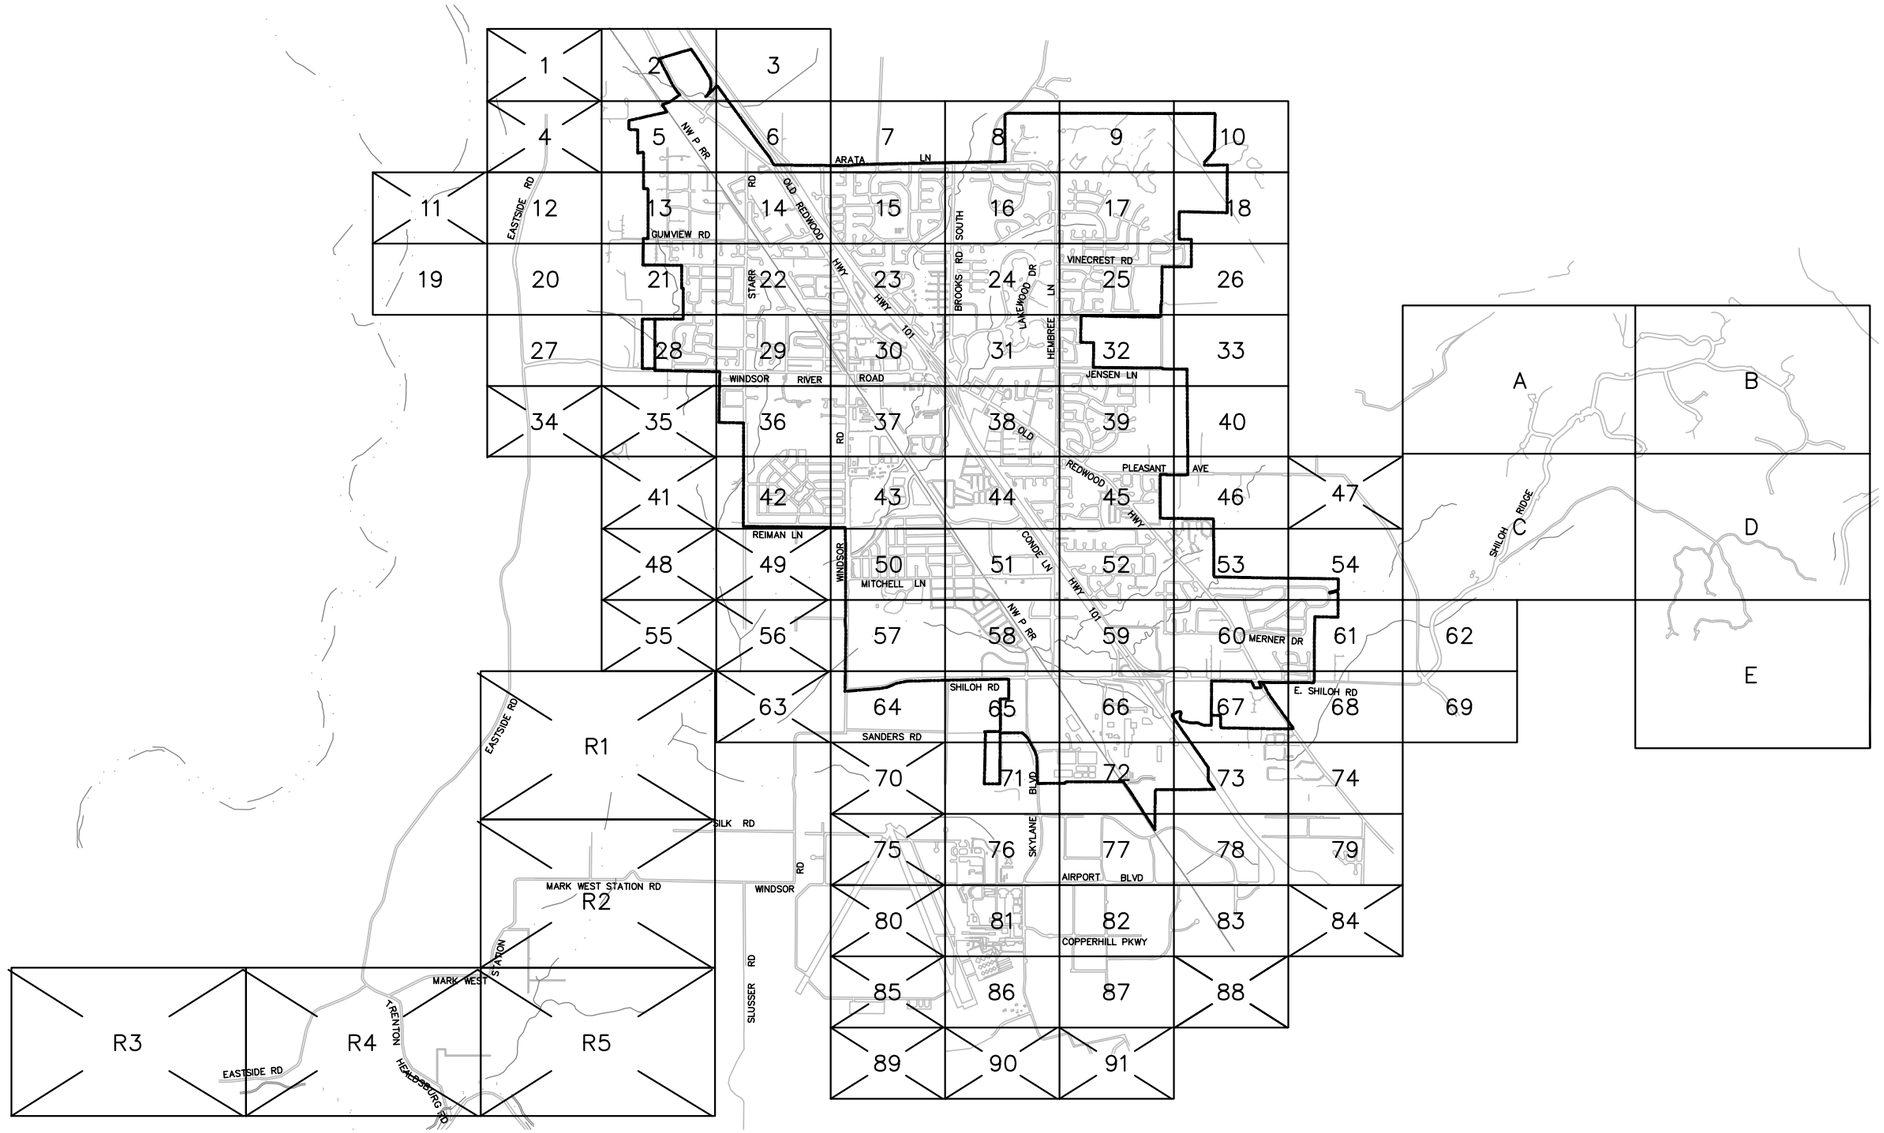



# WATER FACILITIES INDEX MAP

NOTE: DRAWINGS 1–91 — scale: 100 0 100 200 feet — Scale: 1"=200'

DRAWINGS A–E, R1–R5 — scale: 200 0 200 400 feet — Scale: 1"=400'

=NO MAP

## LEGEND

- BOOSTER PUMP ..... BP
- CHECK VALVE ..... N
- DOUBLE DETECTOR CHECK VALVE ..... ⋈
- FIRE DEPARTMENT CONNECTION ..... Y
- POST INDICATOR VALVE ..... PIV
- TOWN WELL LOCATION ..... ▣
- BACKFLOW PREVENTER ..... △
- IRRIGATION SERVICE ..... □
- VALVE ..... ▲
- WATER SERVICE (ONE, TWO) ..... ■ ▬
- ABANDONED WATER MAIN & SIZE ... ABANDONED 6"
- BLOW OFF ..... ○
- CAPPED WATER MAIN .....
- WATER MAIN CONTINUES .....
- WATER MAIN & SIZE ..... 6"
- PRIVATE WATER MAIN, SIZE, VALVE .. 6"
- AIR RELEASE VALVE .....
- FIRE HYDRANT, HYDRANT # ..... B158
- PROPERTY ACCESS ROAD .....
- RIGHT-OF WAY .....
- PROPERTY LINE .....
- DISTRICT & TOWN BOUNDARY .....
- WATER DISTRICT BOUNDARY .....
- TOWN BOUNDARY .....
- AIRPORT SAFETY ZONE ..... ASZ
- COMMON AREA ..... C.A.
- DRAINAGE EASEMENT ..... D.E.
- FIRE LINE SERVICE ..... FLS
- LANDSCAPE PARCEL ..... L.P.
- MOBILE HOME PARK ..... MHP
- PROPERTY ADDRESS ..... 4862
- RIGHT OF WAY ..... R/W
- STREET NAME ..... WINDSOR RD
- TOWN OF WINDSOR ..... TOW

Images: Xrefs: win-base.dwg
Path: F:\BMAP-STD\Windsor\UtilShts\utilindx.dwg Layout Name: WATER Plot Date: Aug 23, 2011 at 11:16

PREPARED BY: COASTLAND CIVIL ENGINEERING
1400 NEOTOMAS AVENUE
SANTA ROSA, CA 95405 (707) 571-8005

DATE: JULY 2011

TOWN OF WINDSOR
WATER FACILITIES MAP
P.O. BOX 100
WINDSOR, CA 95492 (707) 838-1000

THIS MAP IS INTENDED FOR THE SOLE USE BY THE TOWN OF WINDSOR

2000 0 2000 4000 feet — Scale: 1"=4000'

WATER INDEX MAP




Images: Xrefs: win-base.dwg;win-watr.dwg
Path: F:\BMAP-STD\Windsor\UtilShts\wat01-10.dwg Layout Name: Water 2 Plot Date: Aug 18, 2011 at 16:58

PREPARED BY: COASTLAND CIVIL ENGINEERING
1400 NEOTOMAS AVENUE
SANTA ROSA, CA 95405 (707) 571-8005

DATE: JULY 2011

# TOWN OF WINDSOR

WATER FACILITIES MAP
P.O. BOX 100
WINDSOR, CA 95492 (707) 838-1000


THIS MAP IS INTENDED FOR THE SOLE USE BY THE TOWN OF WINDSOR

100 0 100 200
scale feet
Scale: 1"=200'

WATER

| | | |
|---|---|---|
| 1 | 2 | 3 |
| 4 | 5 | 6 |

2

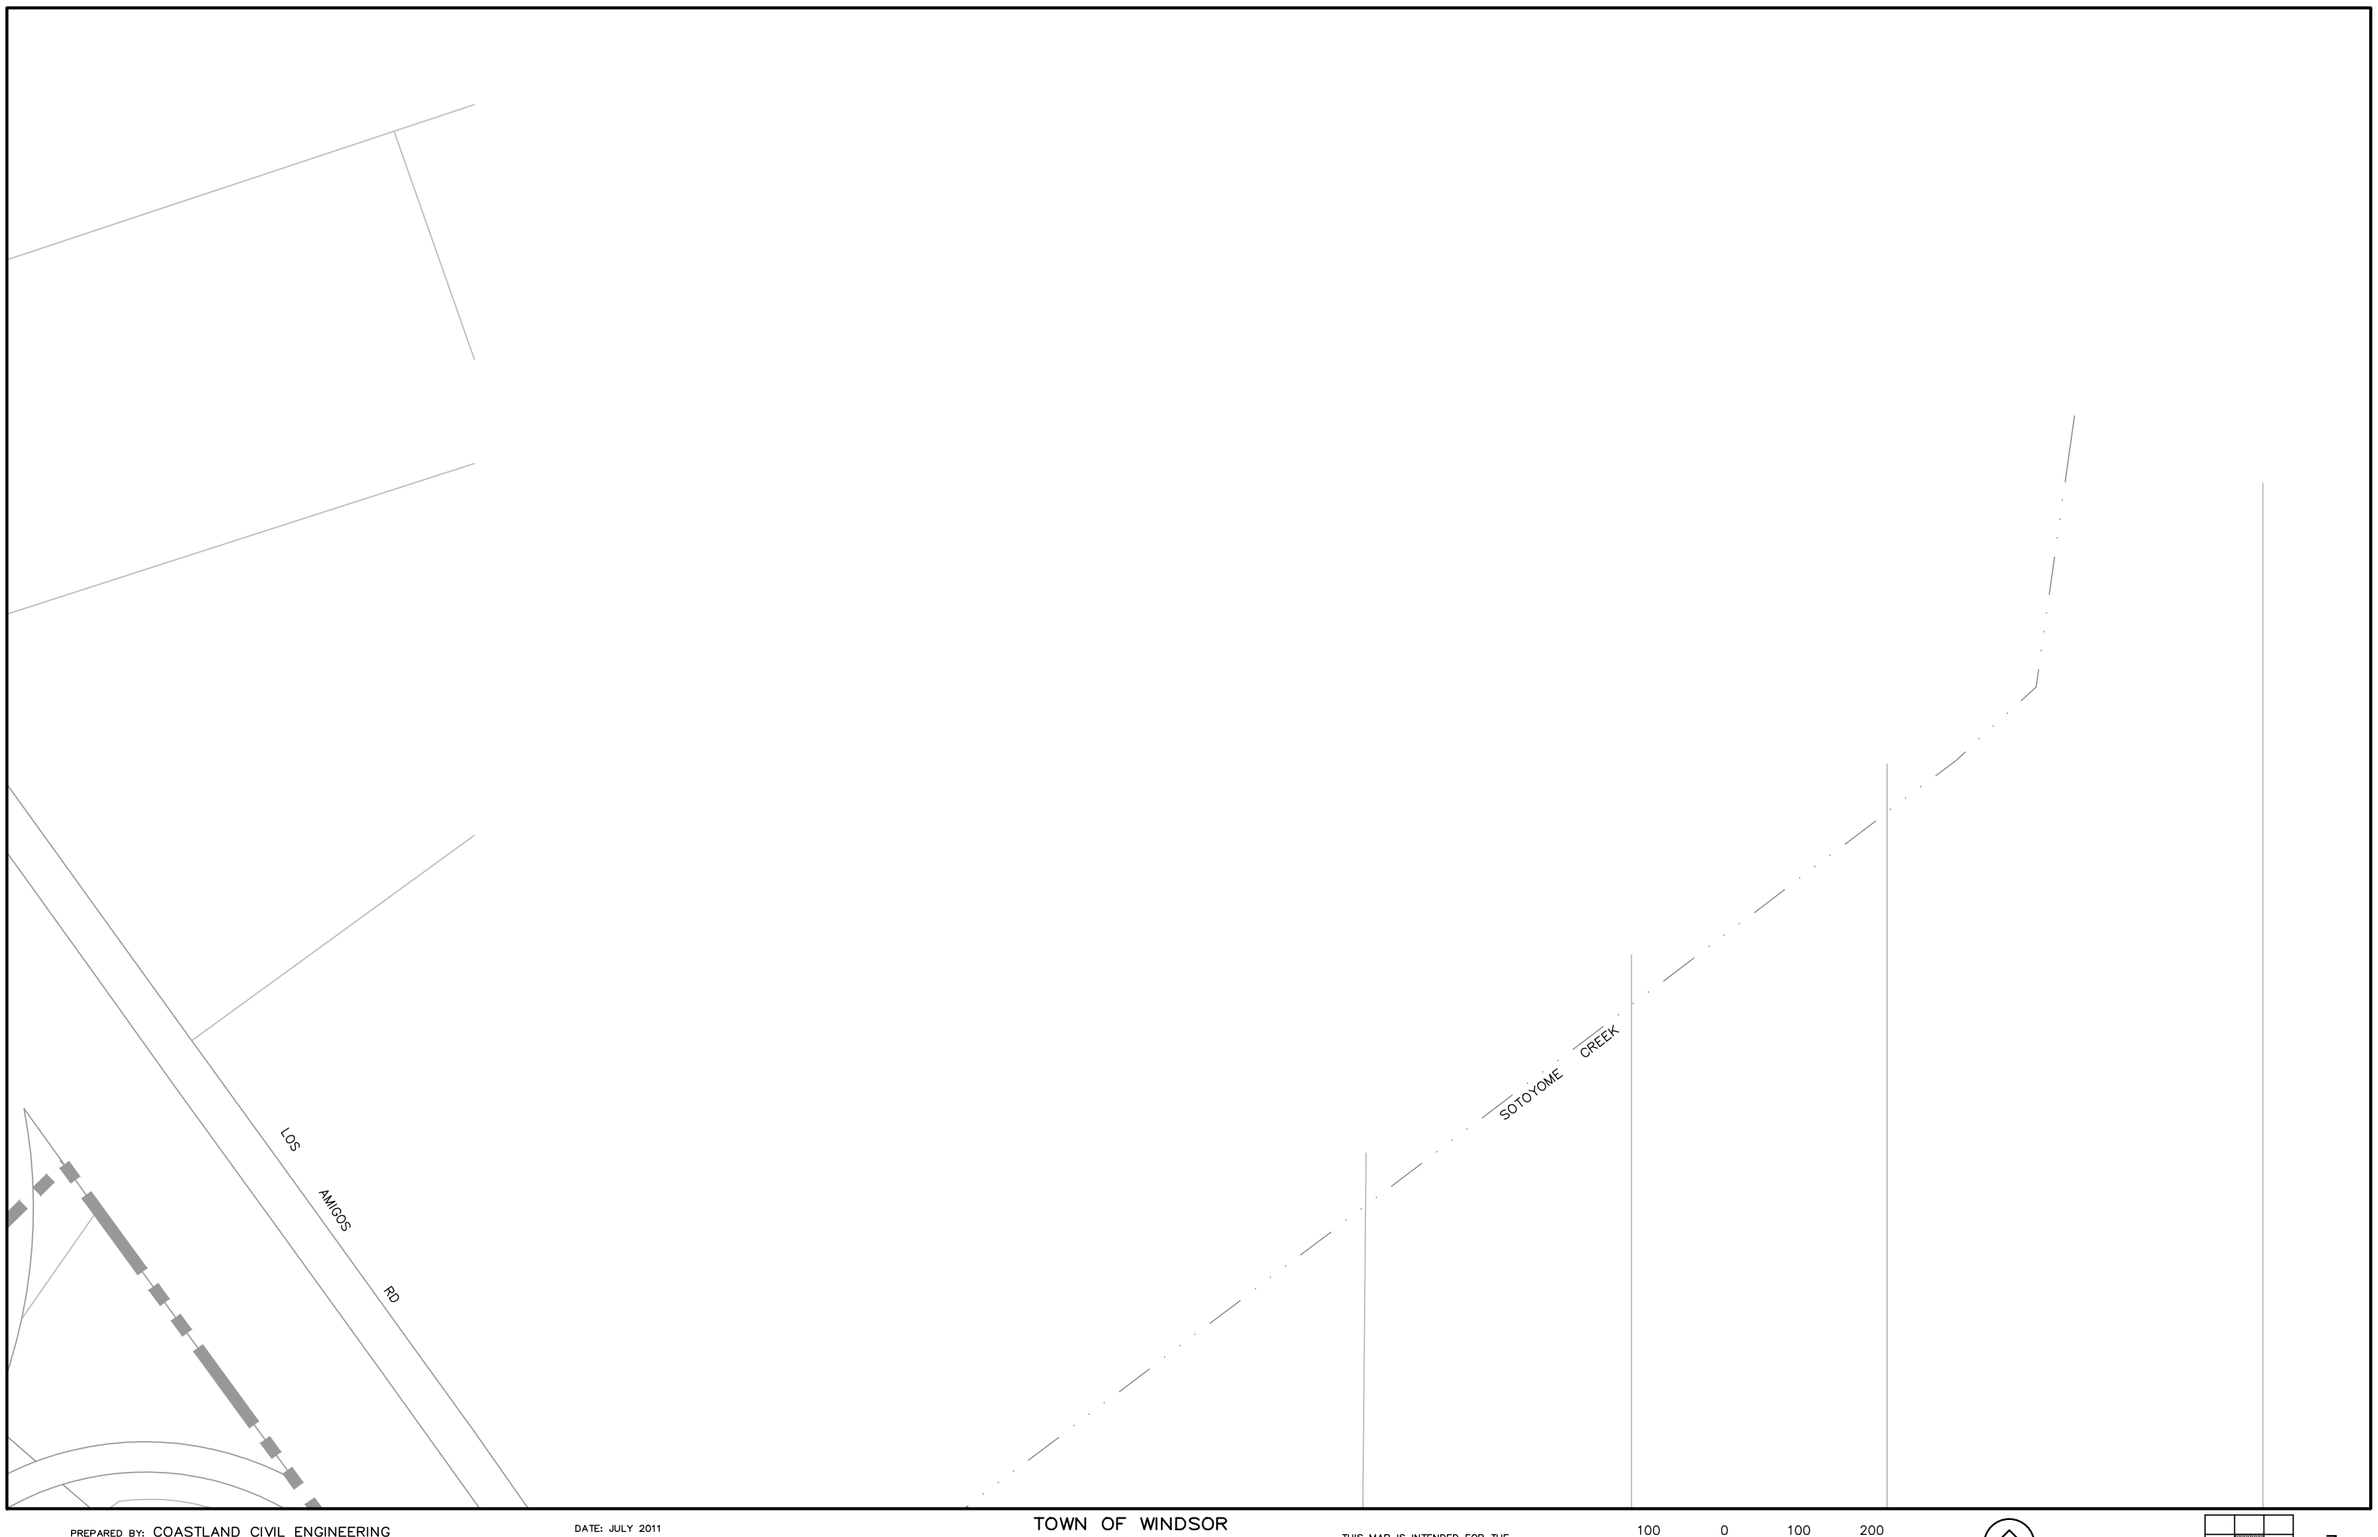


Images: Xrefs: win-base.dwg;win-watr.dwg
Path: F:\BMAP-STD\Windsor\UtilShts\wat01-10.dwg Layout Name: Water 3 Plot Date: Aug 18, 2011 at 16:58

PREPARED BY: COASTLAND CIVIL ENGINEERING
1400 NEOTOMAS AVENUE
SANTA ROSA, CA 95405 (707) 571-8005

DATE: JULY 2011

TOWN OF WINDSOR
WATER FACILITIES MAP
P.O. BOX 100
WINDSOR, CA 95492 (707) 838-1000

THIS MAP IS INTENDED FOR THE SOLE USE BY THE TOWN OF WINDSOR

100 0 100 200
scale feet
Scale: 1"=200'

WATER

| | | |
|---|---|---|
| 2 | 3 | |
| 5 | 6 | 7 |

3




Images: Xrefs: win-base.dwg;win-watr.dwg
Path: F:\BMAP-STD\Windsor\UtilShts\wat01-10.dwg Layout Name: Water 5 Plot Date: Aug 18, 2011 at 16:58

PREPARED BY: COASTLAND CIVIL ENGINEERING
1400 NEOTOMAS AVENUE
SANTA ROSA, CA 95405 (707) 571-8005

DATE: JULY 2011

# TOWN OF WINDSOR

WATER FACILITIES MAP
P.O. BOX 100
WINDSOR, CA 95492 (707) 838-1000

THIS MAP IS INTENDED FOR THE SOLE USE BY THE TOWN OF WINDSOR

100 0 100 200
scale feet
Scale: 1"=200'

WATER

| | | |
|---|---|---|
| 1 | 2 | 3 |
| 4 | 5 | 6 |
| 12 | 13 | 14 |

5

Images: Xrefs: win-base.dwg;win-watr.dwg
Path: F:\BMAP-STD\Windsor\UtilShts\wat01-10.dwg Layout Name: Water 6 Plot Date: Aug 18, 2011 at 16:58

SOTOYOME
CREEK
US 101
LOS AMIGOS RD
OLD REDWOOD HWY
STARR RD
EVERGREEN
EVERGREEN MOBILE HOME ESTATES
(PVT)
ARATA
B296
LN
ROAD

10560 10540 10510 10545 10525 10511 10475 10455 10437 10435 10425 10333 10329 10285 10288 10284 10246 10350 10346 10342 10351 10294 10290 10315 10300 10200 160 186 210 250 280 300

A67 A66 A65 A14 A44 A45

8" 8" 8" 8" 8" 6" 6" 10" 10" 6" 6" 8" 8" 8" 8" 12" 12" 12" 6" 6" 12" 1"

PIV 6"RISER 8" FLS 8" FLS 8" FLS 6" YFLS

100, 202-206

PREPARED BY: COASTLAND CIVIL ENGINEERING
1400 NEOTOMAS AVENUE
SANTA ROSA, CA 95405 (707) 571-8005

DATE: JULY 2011

TOWN OF WINDSOR
WATER FACILITIES MAP
P.O. BOX 100
WINDSOR, CA 95492 (707) 838-1000

THIS MAP IS INTENDED FOR THE SOLE USE BY THE TOWN OF WINDSOR

100 0 100 200
scale feet
Scale: 1"=200'

WATER

| | | |
|---|---|---|
| 2 | 3 | |
| 5 | 6 | 7 |
| 13 | 14 | 15 |

Images: Xrefs: win-base.dwg,win-watr.dwg
Path: F:\BMAP-STD\Windsor\UtilShts\wat01-10.dwg Layout Name: Water 7 Plot Date: Aug 18, 2011 at 16:59

ARATA LANE
HILLVIEW RD
LIBERTY OAK LN
BODEN PL
ALEXIS WAY
EQUITY CT
MARCELLA LANE
BIGGS WAY
KRISTINE WAY
B271
B285
B286
B287
B192
B193
B194
JUTTA
12"
8"
6"

PREPARED BY: COASTLAND CIVIL ENGINEERING
1400 NEOTOMAS AVENUE
SANTA ROSA, CA 95405 (707) 571-8005

DATE: JULY 2011

TOWN OF WINDSOR
WATER FACILITIES MAP
P.O. BOX 100
WINDSOR, CA 95492 (707) 838-1000

THIS MAP IS INTENDED FOR THE SOLE USE BY THE TOWN OF WINDSOR

100 0 100 200
scale feet
Scale: 1"=200'

WATER

| | | |
|---|---|---|
| 3 | | |
| 6 | 7 | 8 |
| 14 | 15 | 16 |

7

Images: Xrefs: win-base.dwg;win-watr.dwg
Path: F:\BMAP-STD\Windsor\UtilShts\wat01-10.dwg Layout Name: Water 8 Plot Date: Aug 18, 2011 at 16:59

CREEK
NORTH
BROOKS ROAD
WINDSOR
ARATA LN
BROOKS RD SO
JUTTA WAY
VANESSA CT
LISA CT
ELSBREE LN
PRESTWICK CT(PVT)
TURNBERRY CT (PVT)
BIRKDALE CT (PVT)
TROON
GATE
DAVIDA CT
ARATA LN
HEIDI PL
TOW LAKEWOOD STORAGE TANK SITE
TOW LAKEWOOD TANKS & PARK ACCESS
L.P.
ABANDONED 12"
1.0 MG TANK

B228 B229 B230 B231 B232 B233 B288 B289 B290 B320 B323 B327

PREPARED BY: COASTLAND CIVIL ENGINEERING
1400 NEOTOMAS AVENUE
SANTA ROSA, CA 95405 (707) 571-8005

DATE: JULY 2011

TOWN OF WINDSOR
WATER FACILITIES MAP
P.O. BOX 100
WINDSOR, CA 95492 (707) 838-1000

THIS MAP IS INTENDED FOR THE SOLE USE BY THE TOWN OF WINDSOR

100 0 100 200
scale feet
Scale: 1"=200'

WATER

| | | |
|---|---|---|
| 7 | 8 | 9 |
| 15 | 16 | 17 |

8




Images: Xrefs: win-base.dwg;win-watr.dwg
Path: F:\BMAP-STD\Windsor\UtilShts\wat01-10.dwg Layout Name: Water 9 Plot Date: Aug 18, 2011 at 16:59

PREPARED BY: COASTLAND CIVIL ENGINEERING
1400 NEOTOMAS AVENUE
SANTA ROSA, CA 95405 (707) 571-8005

DATE: JULY 2011

TOWN OF WINDSOR
WATER FACILITIES MAP
P.O. BOX 100
WINDSOR, CA 95492 (707) 838-1000

THIS MAP IS INTENDED FOR THE SOLE USE BY THE TOWN OF WINDSOR

100 0 100 200
scale feet
Scale: 1"=200'

WATER

| | | |
|---|---|---|
| 8 | 9 | 10 |
| 16 | 17 | 18 |

9

FOOTHILL REGIONAL PARK

P. G. & E. SERVICE ROAD

PRIVATE RESERVOIR

PRIVATE RESERVOIR

Images:
Xrefs: win-base.dwg,win-watr.dwg
Path: F:\BMAP-STD\Windsor\UtilShts\wat01-10.dwg Layout Name: Water 10 Plot Date: Aug 18, 2011 at 16:59

PREPARED BY: COASTLAND CIVIL ENGINEERING
1400 NEOTOMAS AVENUE
SANTA ROSA, CA 95405 (707) 571-8005

DATE: JULY 2011

# TOWN OF WINDSOR

WATER FACILITIES MAP
P.O. BOX 100
WINDSOR, CA 95492 (707) 838-1000


THIS MAP IS INTENDED FOR THE SOLE USE BY THE TOWN OF WINDSOR

100 0 100 200
scale feet
Scale: 1"=200'

WATER

| | | |
|---|---|---|
| | | |
| 9 | 10 | |
| 17 | 18 | |

10

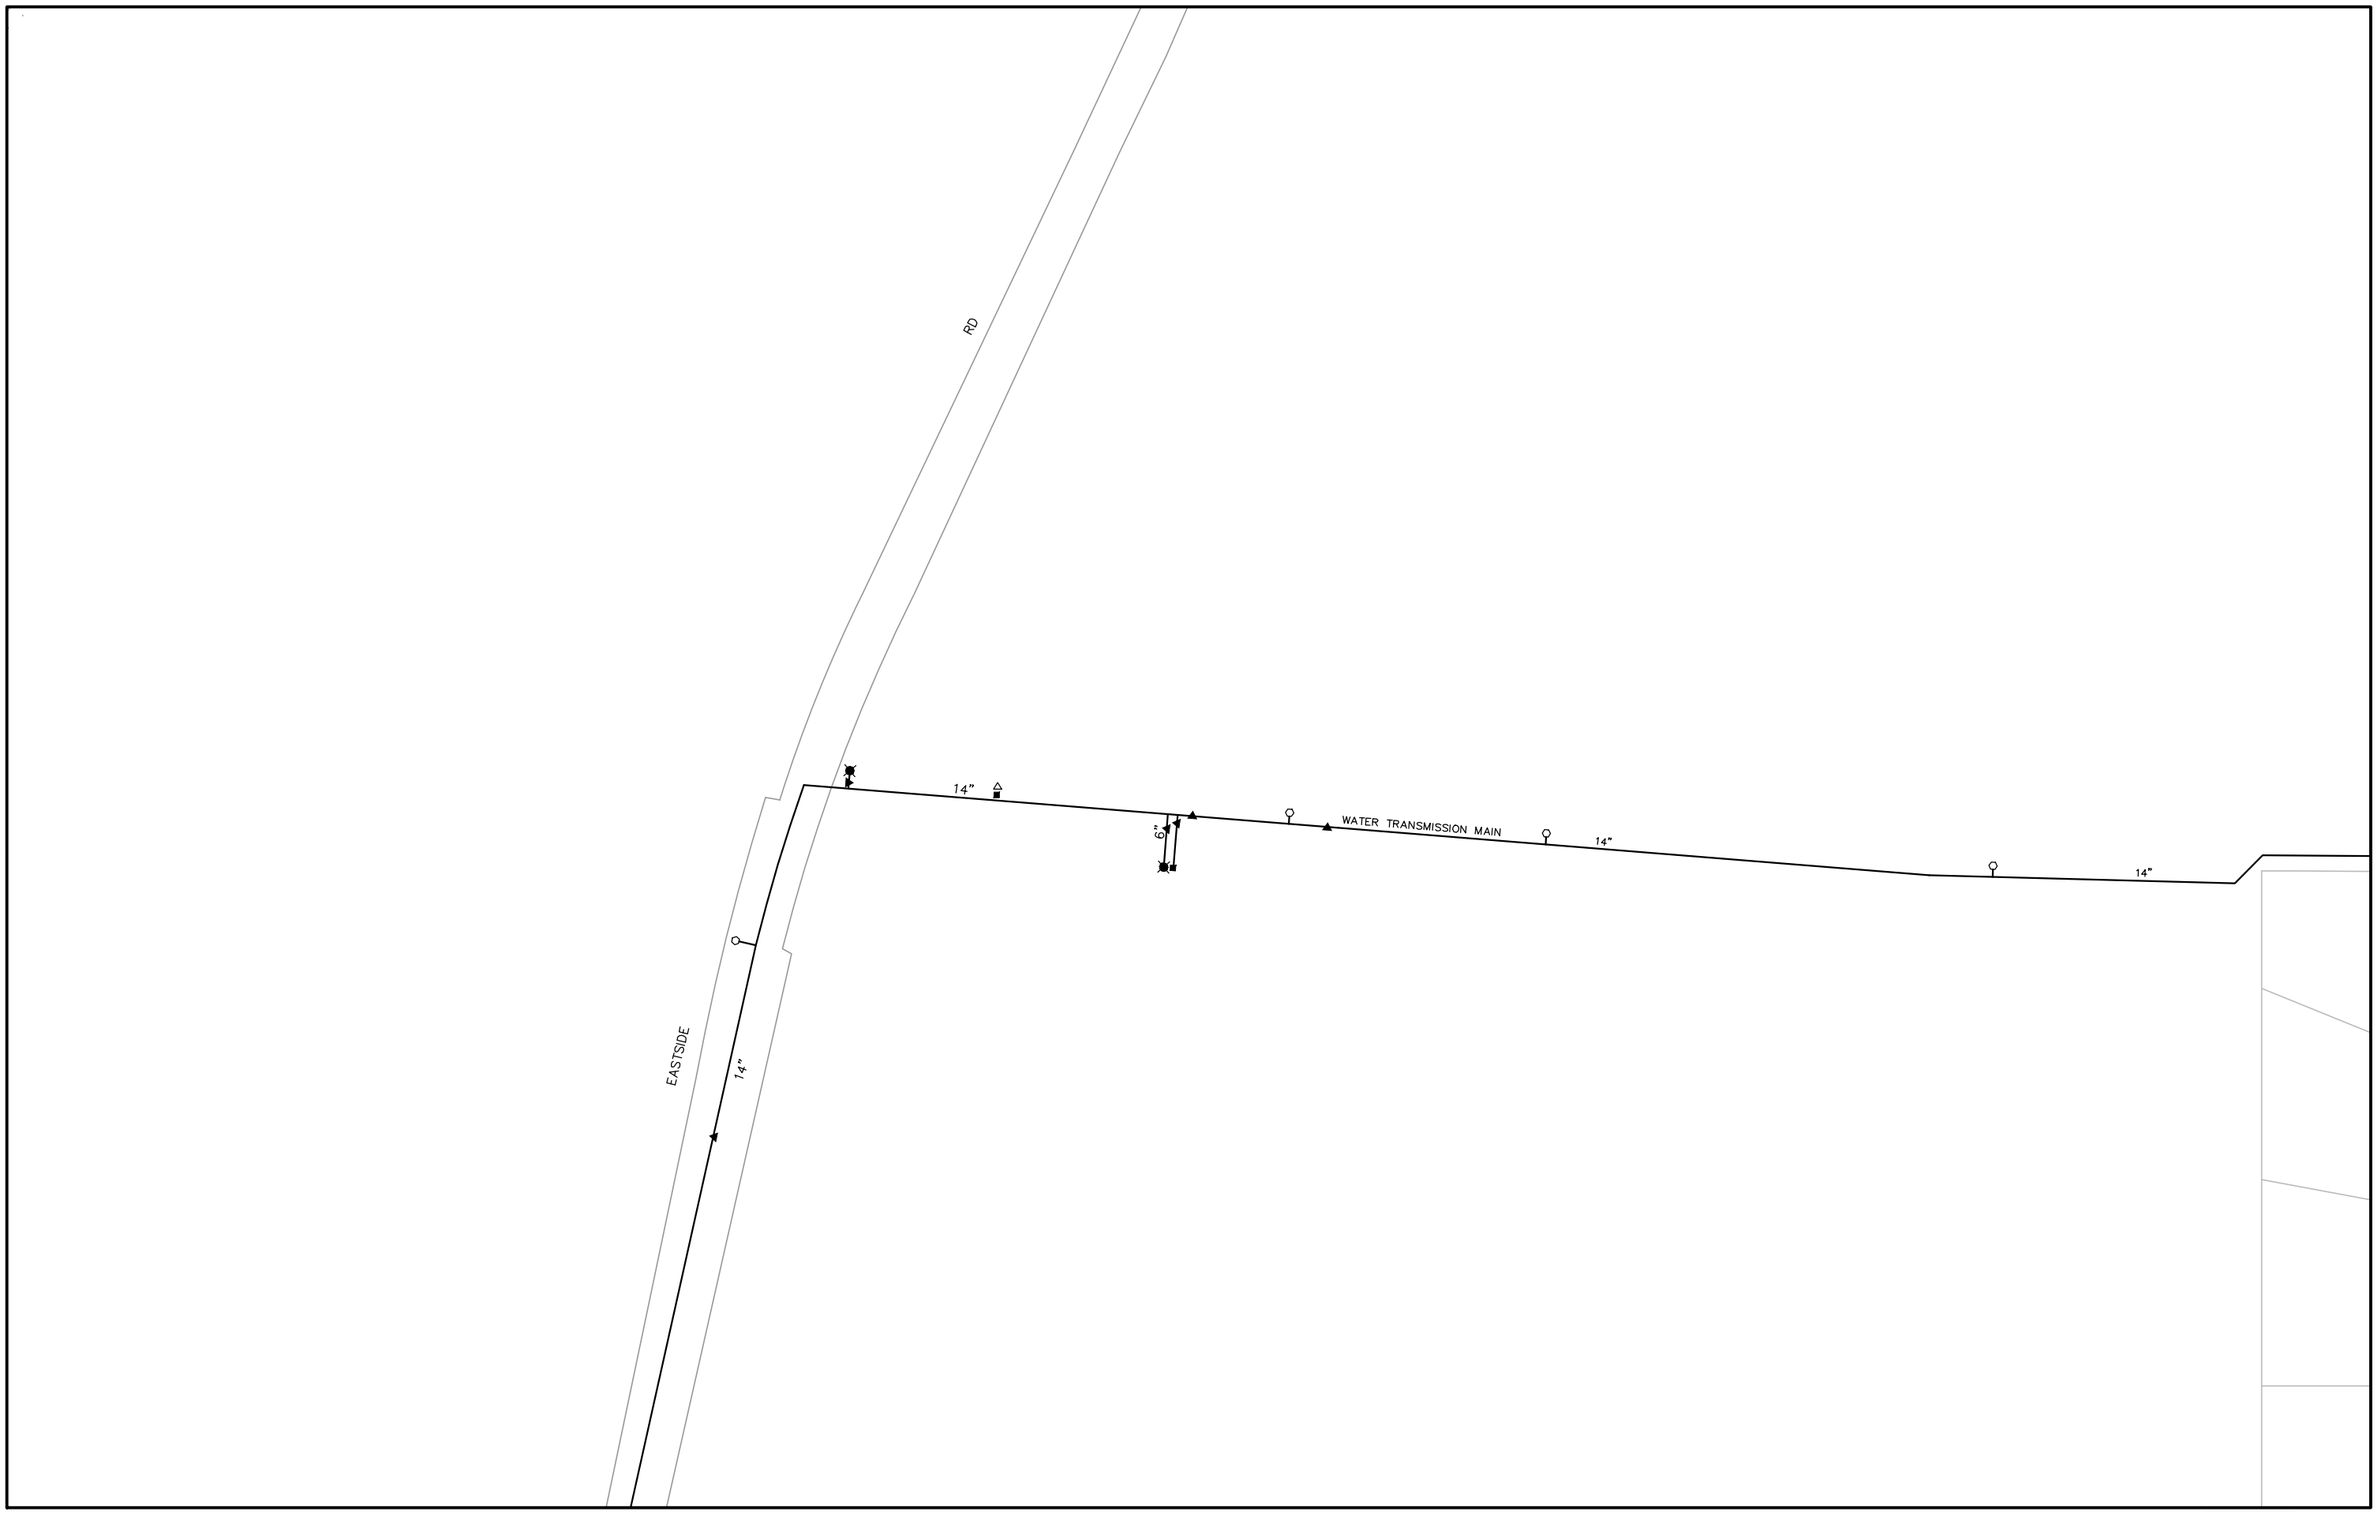


Images: Xrefs: win-base.dwg win-watr.dwg
Path: F:\BMAP-STD\Windsor\UtilShts\wat11-20.dwg Layout Name: Water 12 Plot Date: Aug 19, 2011 at 08:26

PREPARED BY: COASTLAND CIVIL ENGINEERING
1400 NEOTOMAS AVENUE
SANTA ROSA, CA 95405 (707) 571-8005

DATE: JULY 2011

TOWN OF WINDSOR
WATER FACILITIES MAP
P.O. BOX 100
WINDSOR, CA 95492 (707) 838-1000

THIS MAP IS INTENDED FOR THE SOLE USE BY THE TOWN OF WINDSOR

100 0 100 200
scale feet
Scale: 1"=200'

WATER

| | | |
|---|---|---|
| | 4 | 5 |
| 11 | 12 | 13 |
| 19 | 20 | 21 |

12

Images: Xrefs: win-base.dwg;win-watr.dwg
Path: F:\BMAP-STD\Windsor\UtilShts\wat11-20.dwg Layout Name: Water 13 Plot Date: Aug 19, 2011 at 08:27

14" WATER TRANSMISSION MAIN

WATER SYSTEM
4" WM DIRECT CONNECT TO
8" WM (per TOW 8-25-08)

LYDIA CT
KIDD RD
HERB RD
MADURO ST
WILCOX
GROVE ST
GUMVIEW RD
GUMVIEW CREEK
SUNRAY PL
PRIOR LN(PVT)
BERRY LN
MARTIN RD

A29 A30 A31 A32 A33 A60 A125 A129 A130 A131 A132 A133 A134 A135

PREPARED BY: COASTLAND CIVIL ENGINEERING
1400 NEOTOMAS AVENUE
SANTA ROSA, CA 95405 (707) 571-8005

DATE: JULY 2011


TOWN OF WINDSOR
WATER FACILITIES MAP
P.O. BOX 100
WINDSOR, CA 95492 (707) 838-1000

THIS MAP IS INTENDED FOR THE SOLE USE BY THE TOWN OF WINDSOR

100 0 100 200
scale feet
Scale: 1"=200'

| | | |
|---|---|---|
| 4 | 5 | 6 |
| 12 | 13 | 14 |
| 20 | 21 | 22 |

WATER 13

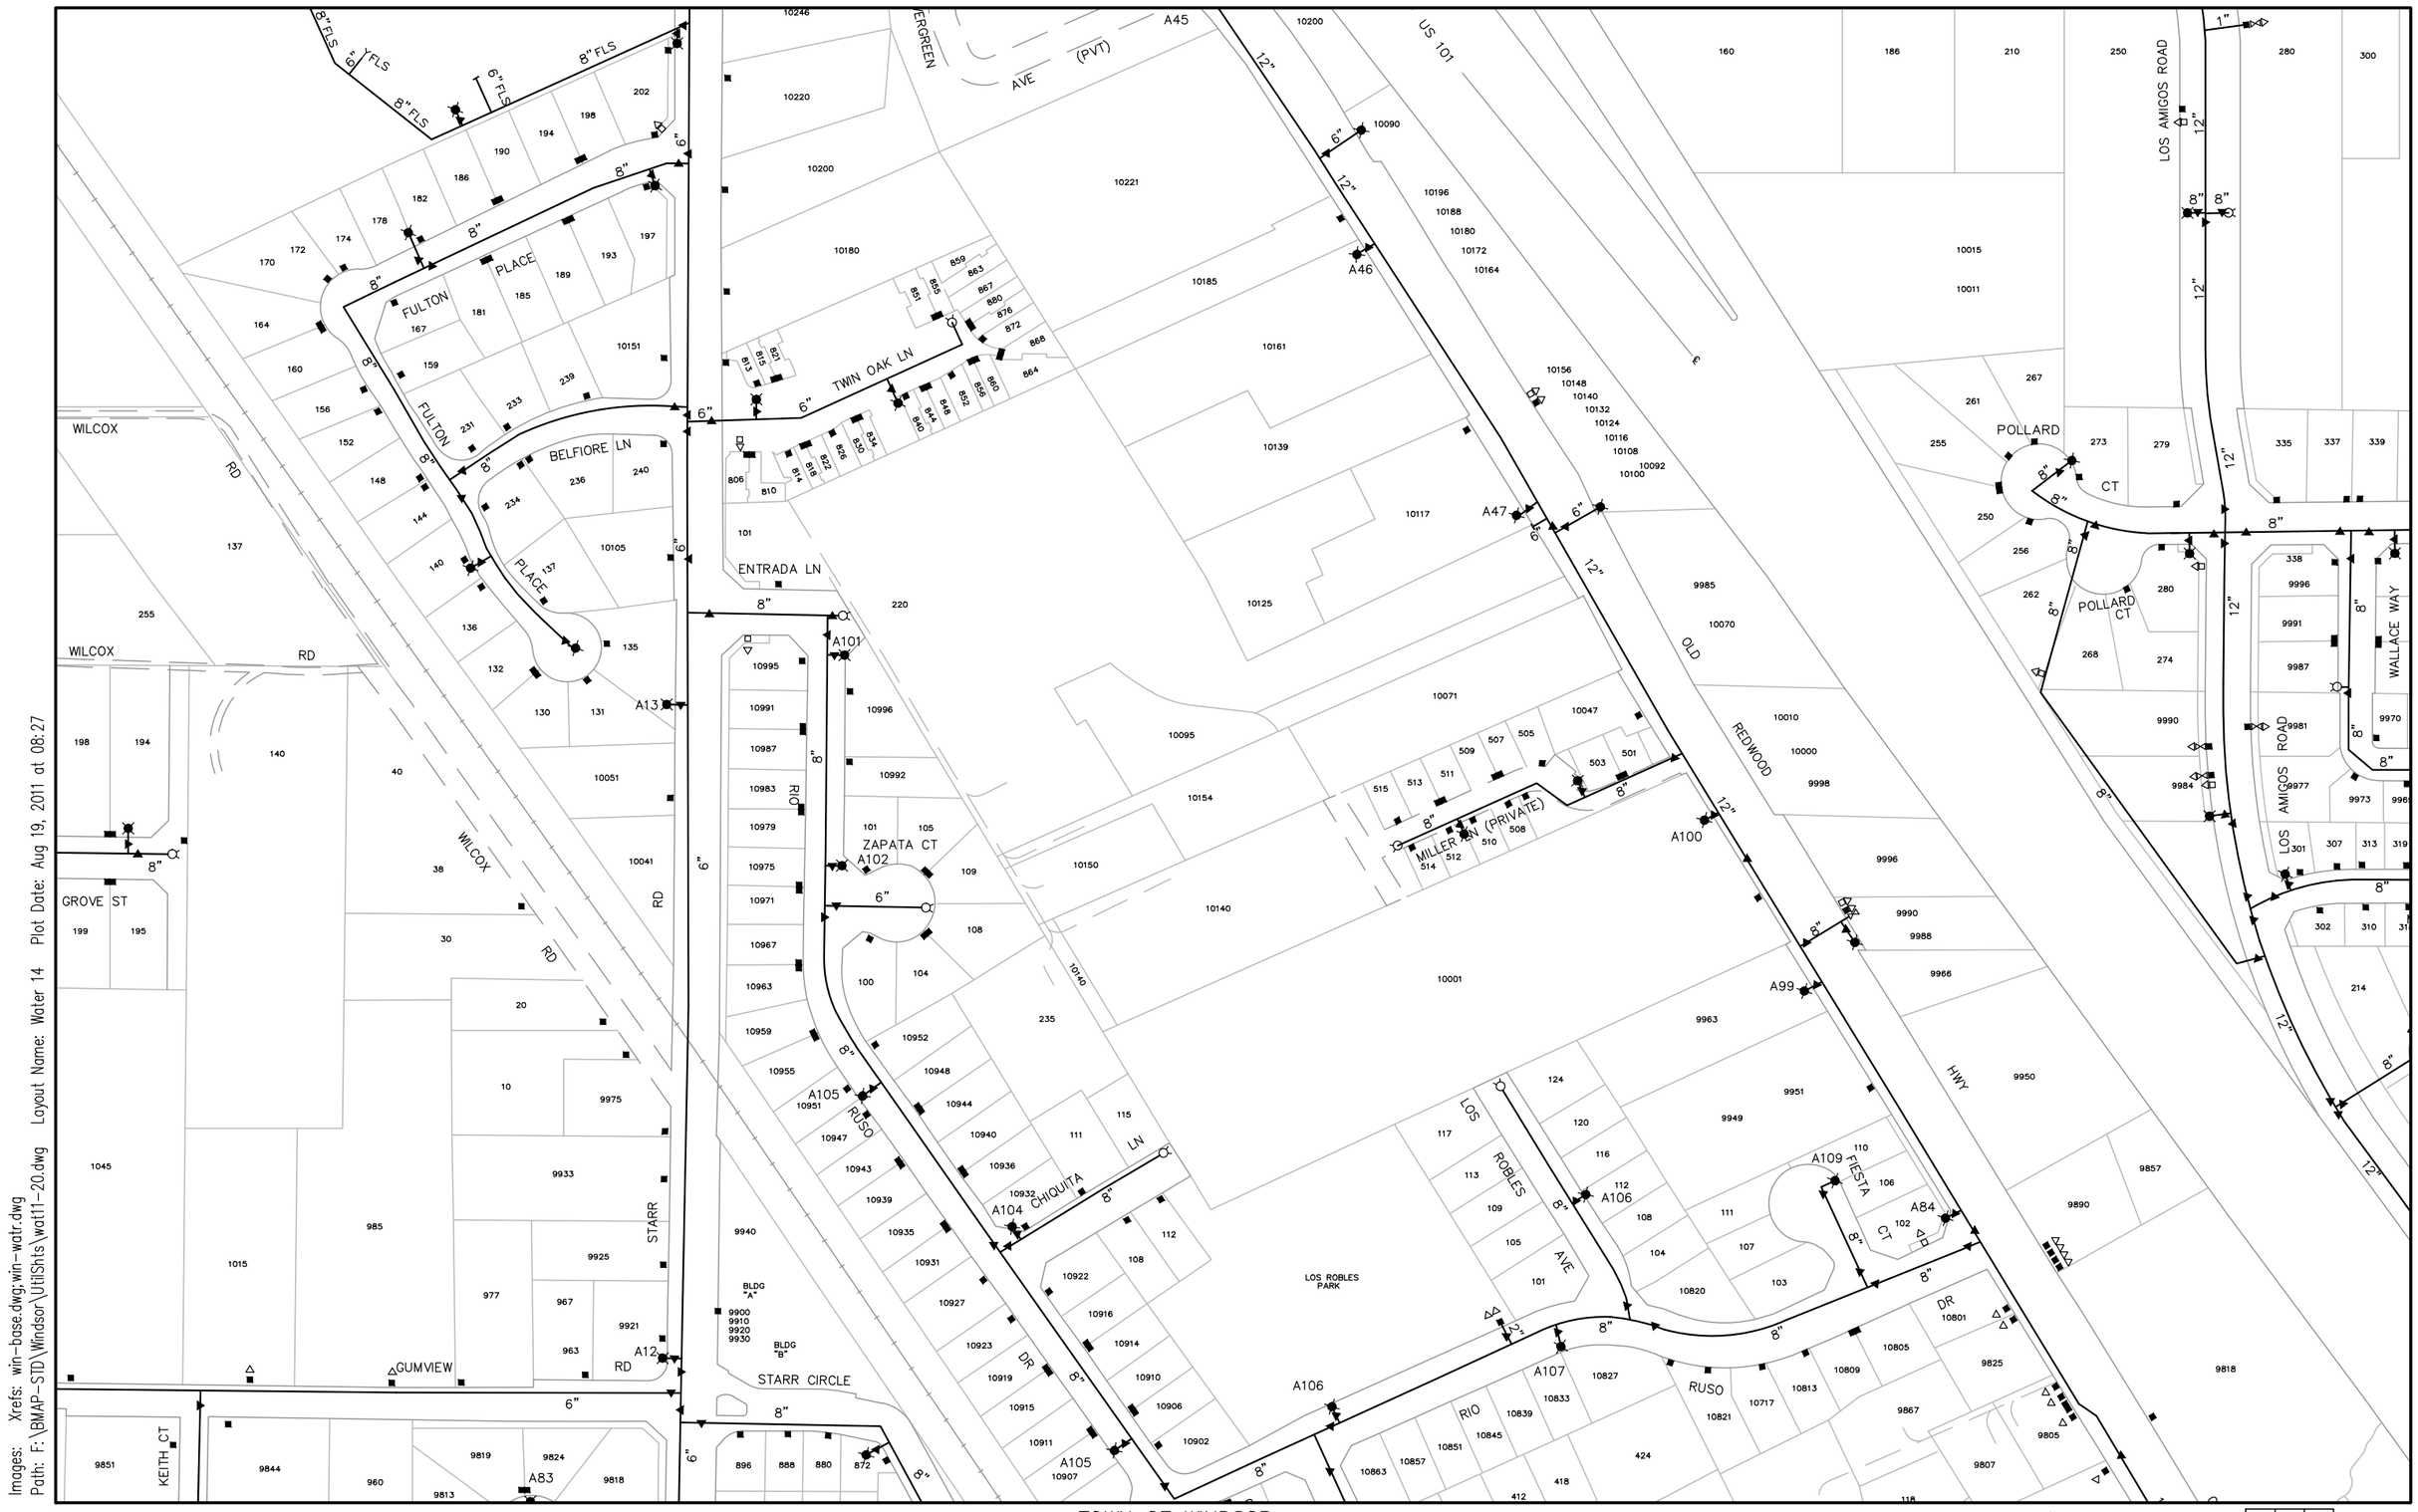


Images: Xrefs: win-base.dwg;win-watr.dwg
Path: F:\BMAP-STD\Windsor\UtilShts\wat11-20.dwg Layout Name: Water 14 Plot Date: Aug 19, 2011 at 08:27

PREPARED BY: COASTLAND CIVIL ENGINEERING
1400 NEOTOMAS AVENUE
SANTA ROSA, CA 95405 (707) 571-8005

DATE: JULY 2011


TOWN OF WINDSOR
WATER FACILITIES MAP
P.O. BOX 100
WINDSOR, CA 95492 (707) 838-1000

THIS MAP IS INTENDED FOR THE SOLE USE BY THE TOWN OF WINDSOR

100 0 100 200
scale feet
Scale: 1"=200'

| | | |
|---|---|---|
| 5 | 6 | 7 |
| 13 | 14 | 15 |
| 21 | 22 | 23 |

WATER

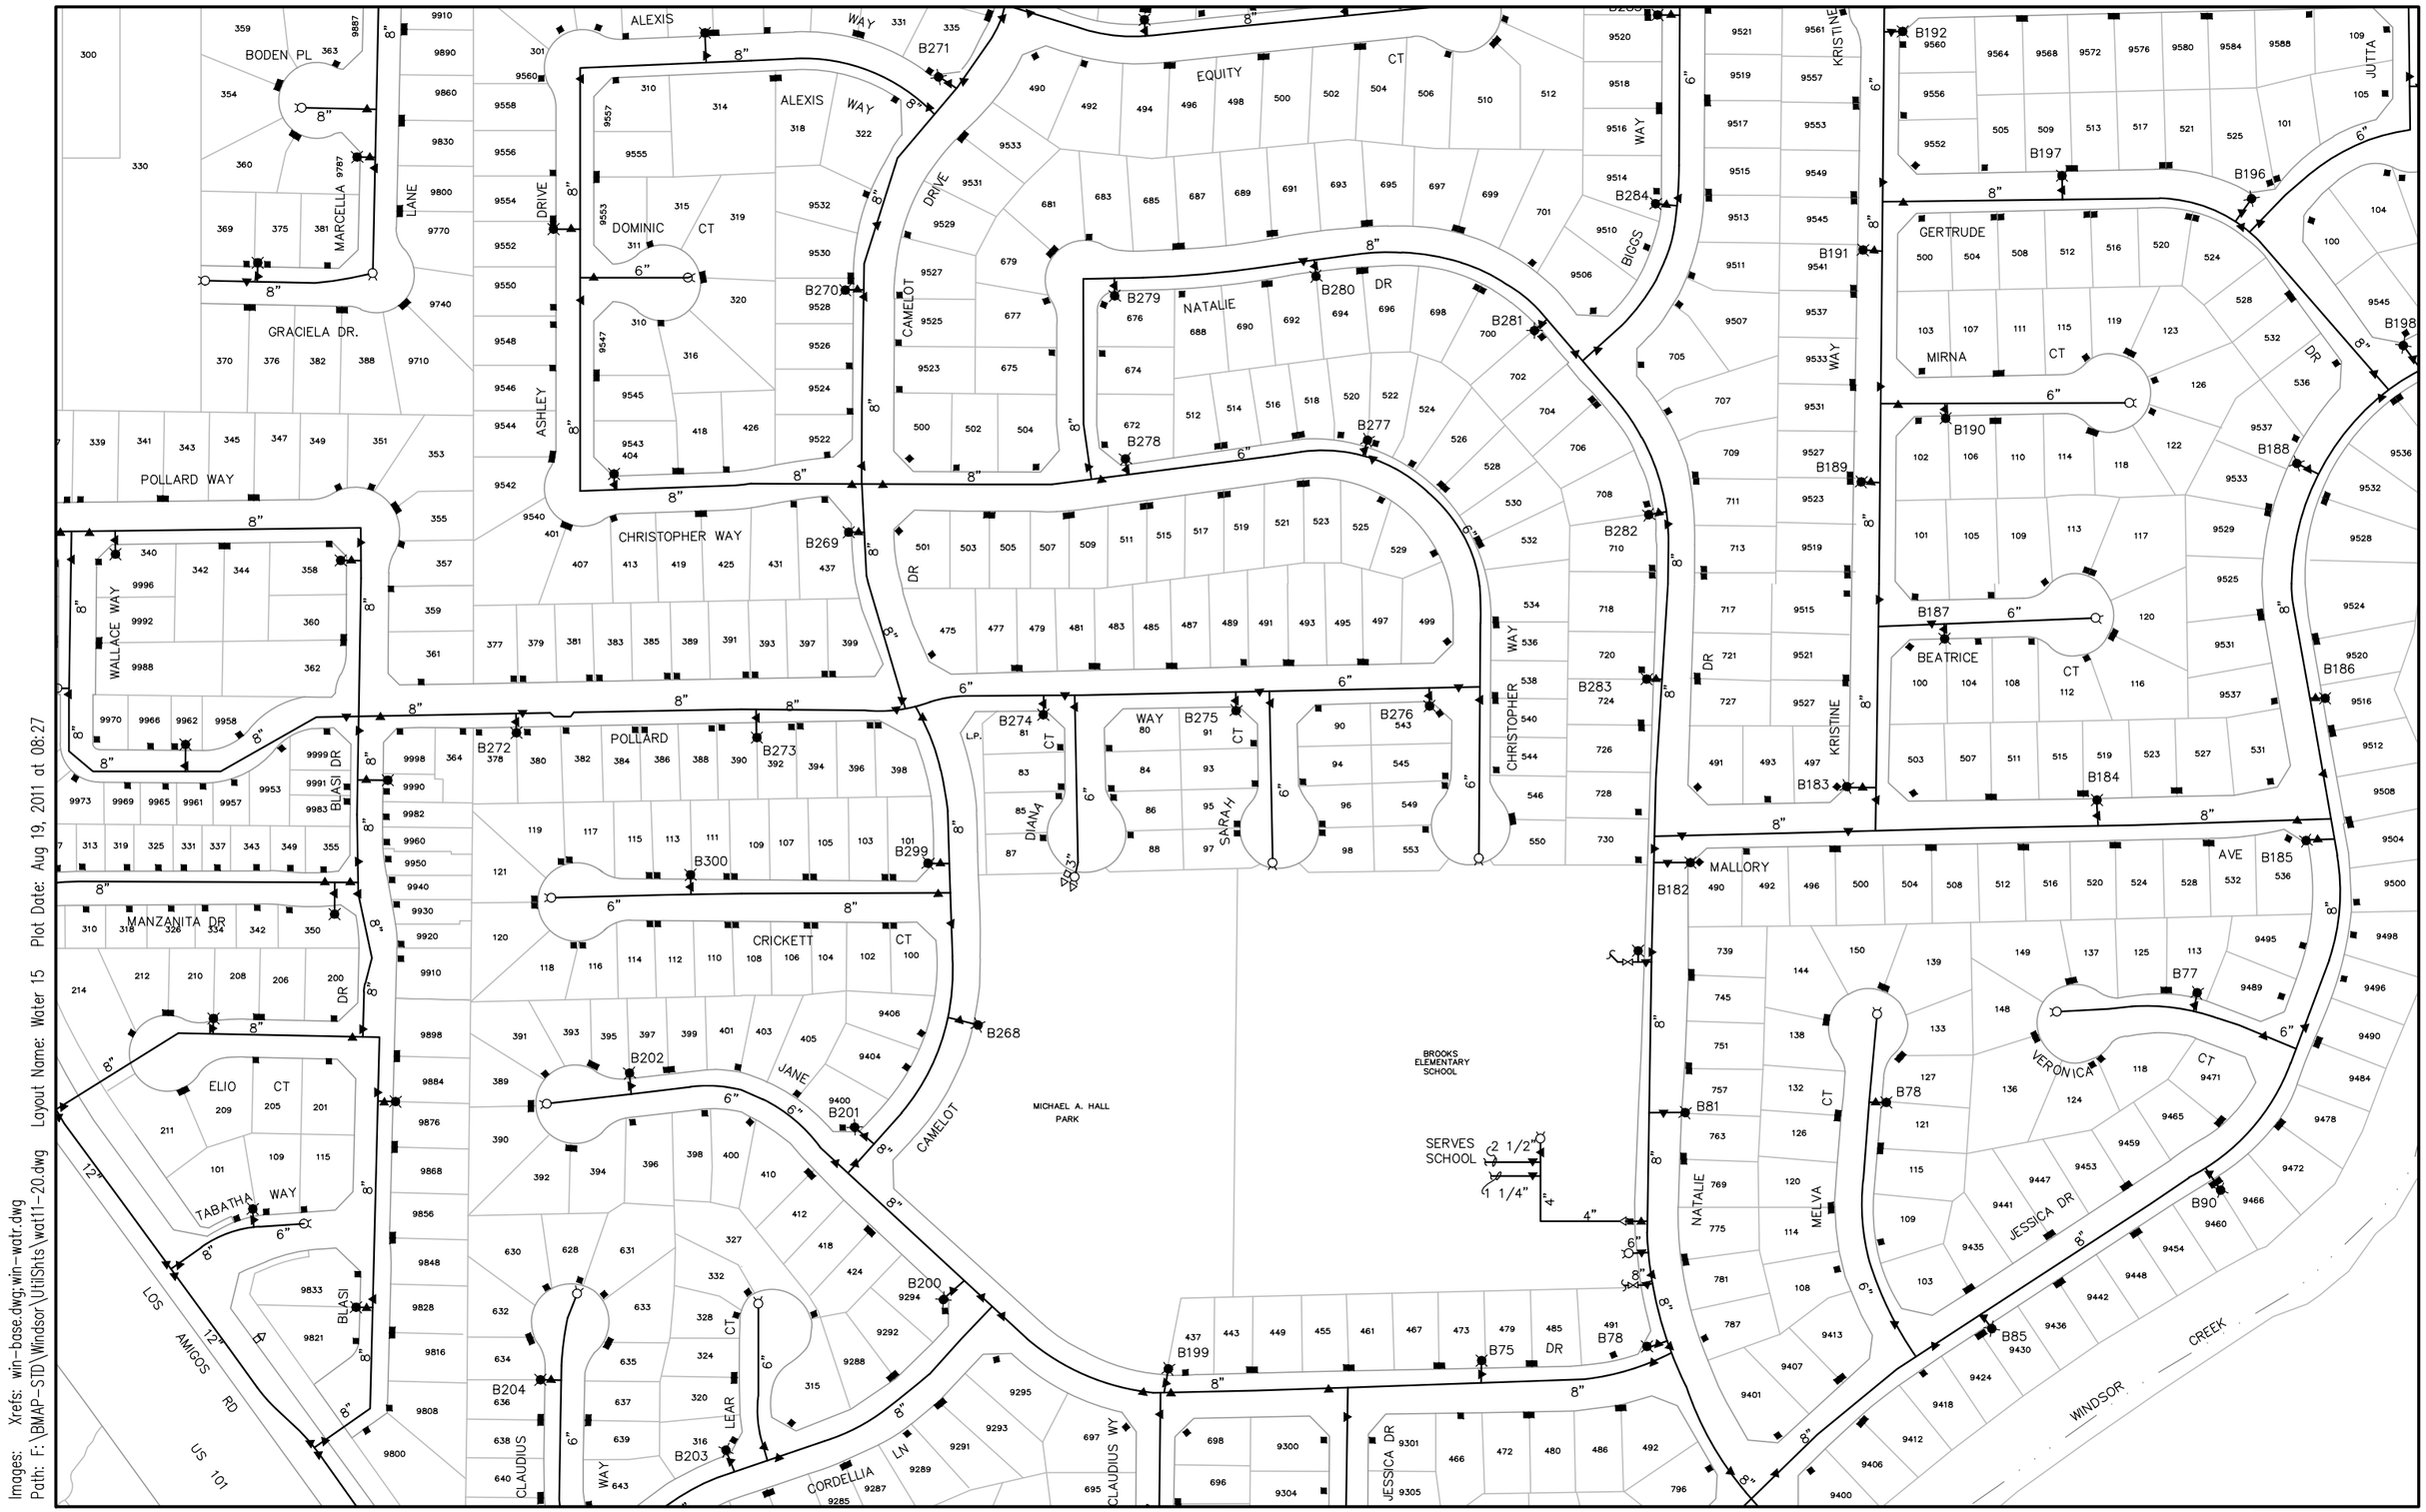


Images: Xrefs: win-base.dwg;win-watr.dwg
Path: F:\BMAP-STD\Windsor\UtilShts\wat11-20.dwg Layout Name: Water 15 Plot Date: Aug 19, 2011 at 08:27

PREPARED BY: COASTLAND CIVIL ENGINEERING
1400 NEOTOMAS AVENUE
SANTA ROSA, CA 95405 (707) 571-8005

DATE: JULY 2011

# TOWN OF WINDSOR

WATER FACILITIES MAP
P.O. BOX 100
WINDSOR, CA 95492 (707) 838-1000

THIS MAP IS INTENDED FOR THE SOLE USE BY THE TOWN OF WINDSOR

100 0 100 200
scale feet
Scale: 1"=200'

WATER

| | | |
|---|---|---|
| 6 | 7 | 8 |
| 14 | 15 | 16 |
| 22 | 23 | 24 |

15

Images: Xrefs: win-base.dwg;win-watr.dwg
Path: F:\BMAP-STD\Windsor\UtilShts\wat11-20.dwg Layout Name: Water 16 Plot Date: Aug 19, 2011 at 08:27

VANESSA CT
LISA CT
JENNIFER LN
RACHAEL LN
ELSBREE LN
HEIDI PL
JESSIE CT
OLSON FARM RD
JUITA WAY
BROOKS RD SOUTH
JESSICA DR
WINDSOR
CREEK
AMELIA CT
HIRAM LEWIS PARK & DETENTION BASIN
PATTY ANN CT
CANDACE CT
EL MACERO WAY
HEMBREE LN
RIO CAMINO CT
LA CONTENTA CT
COBAR CT
ESPARTO CT
VENTANA DR
FOOTHILL DR
SPRING BEAUTY CT
WINDSOR BOYS & GIRLS CLUB
9500 WINDSOR MIDDLE SCHOOL
B135 B198 B195 B290 B291 B292 B293 B294 B234 B316 B317 B318 B319 B322 B327 B59 B304

PREPARED BY: COASTLAND CIVIL ENGINEERING
1400 NEOTOMAS AVENUE
SANTA ROSA, CA 95405 (707) 571-8005

DATE: JULY 2011

# TOWN OF WINDSOR
WATER FACILITIES MAP
P.O. BOX 100
WINDSOR, CA 95492 (707) 838-1000

THIS MAP IS INTENDED FOR THE SOLE USE BY THE TOWN OF WINDSOR

100 0 100 200
scale feet
Scale: 1"=200'

WATER

| | | |
|---|---|---|
| 7 | 8 | 9 |
| 15 | 16 | 17 |
| 23 | 24 | 25 |

16

Images: Xrefs: win-base.dwg;win-watr.dwg
Path: F:\BMAP-STD\Windsor\UtilShts\wat11-20.dwg Layout Name: Water 17 Plot Date: Aug 19, 2011 at 08:28

PREPARED BY: COASTLAND CIVIL ENGINEERING
1400 NEOTOMAS AVENUE
SANTA ROSA, CA 95405 (707) 571-8005

DATE: JULY 2011

# TOWN OF WINDSOR
WATER FACILITIES MAP
P.O. BOX 100
WINDSOR, CA 95492 (707) 838-1000


THIS MAP IS INTENDED FOR THE SOLE USE BY THE TOWN OF WINDSOR

100 0 100 200
scale feet
Scale: 1"=200'

WATER

| | | |
|---|---|---|
| 8 | 9 | 10 |
| 16 | 17 | 18 |
| 24 | 25 | 26 |

17

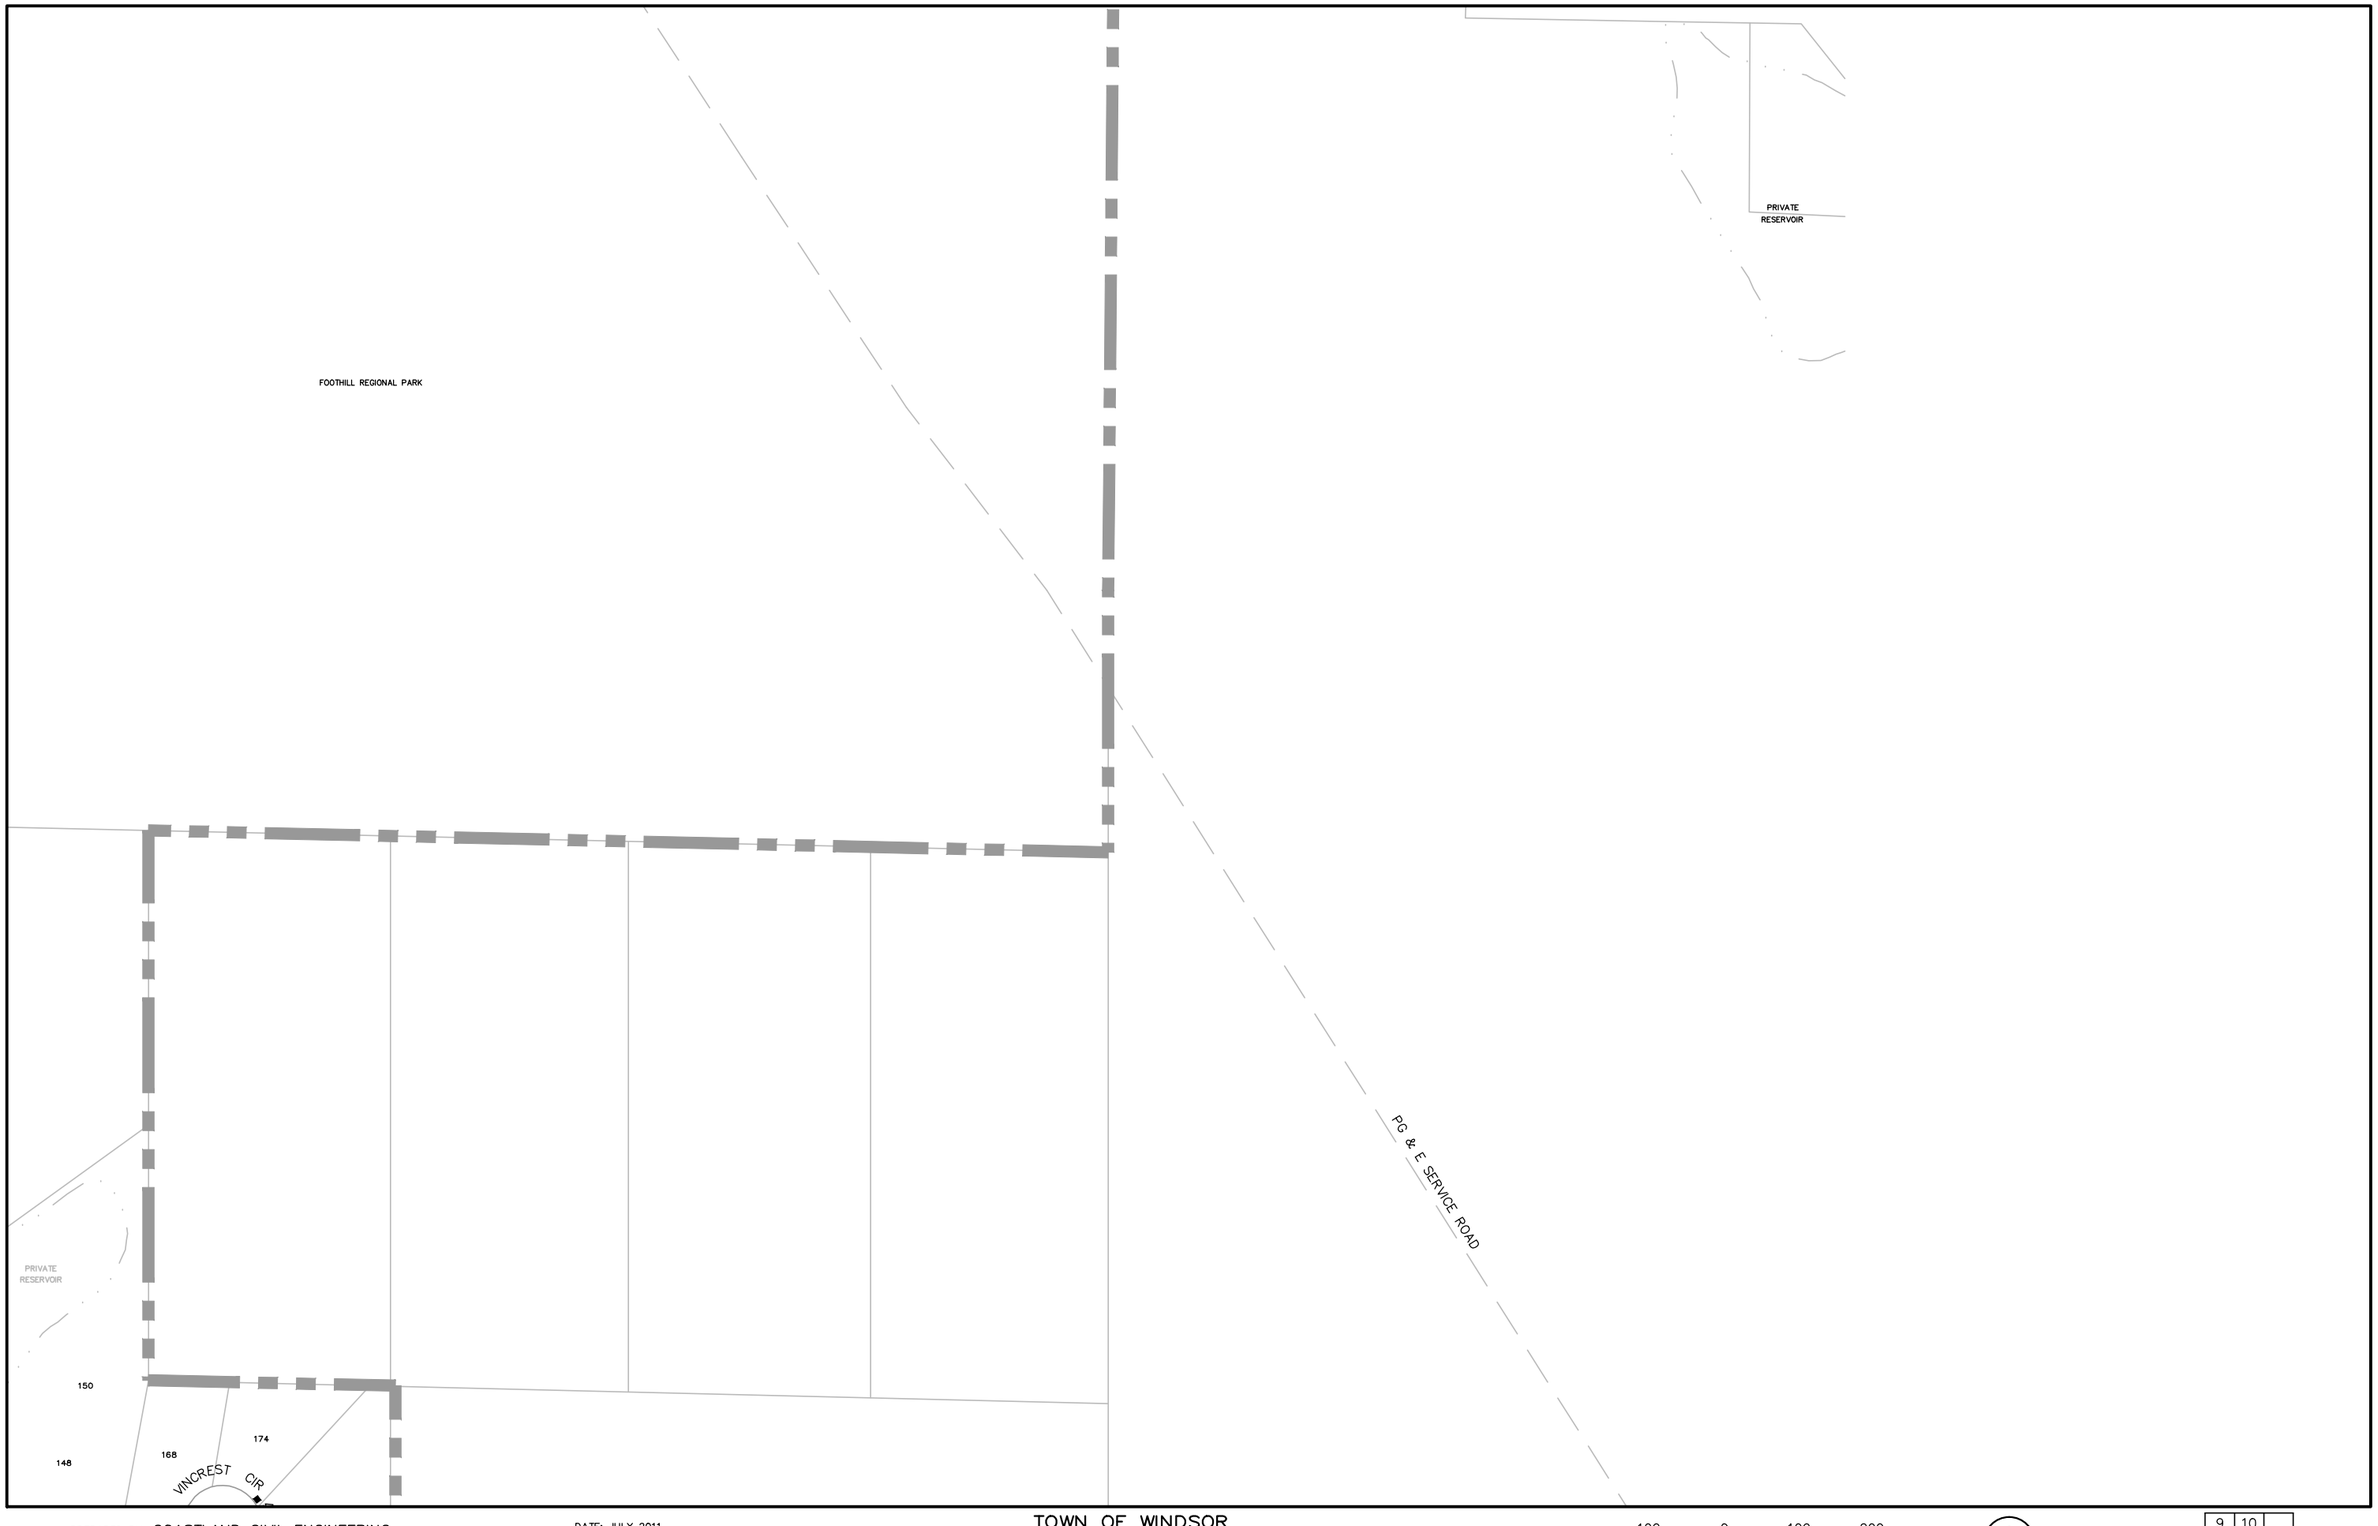


Images: Xrefs: win-base.dwg,win-watr.dwg
Path: F:\BMAP-STD\Windsor\Utilshts\wat11-20.dwg Layout Name: Water 18 Plot Date: Aug 19, 2011 at 08:28

PREPARED BY: COASTLAND CIVIL ENGINEERING
1400 NEOTOMAS AVENUE
SANTA ROSA, CA 95405 (707) 571-8005

DATE: JULY 2011

# TOWN OF WINDSOR


WATER FACILITIES MAP
P.O. BOX 100
WINDSOR, CA 95492 (707) 838-1000

THIS MAP IS INTENDED FOR THE SOLE USE BY THE TOWN OF WINDSOR

100 0 100 200
scale feet
Scale: 1"=200'

WATER

| | | |
|---|---|---|
| 9 | 10 | |
| 17 | 18 | |
| 25 | 26 | |

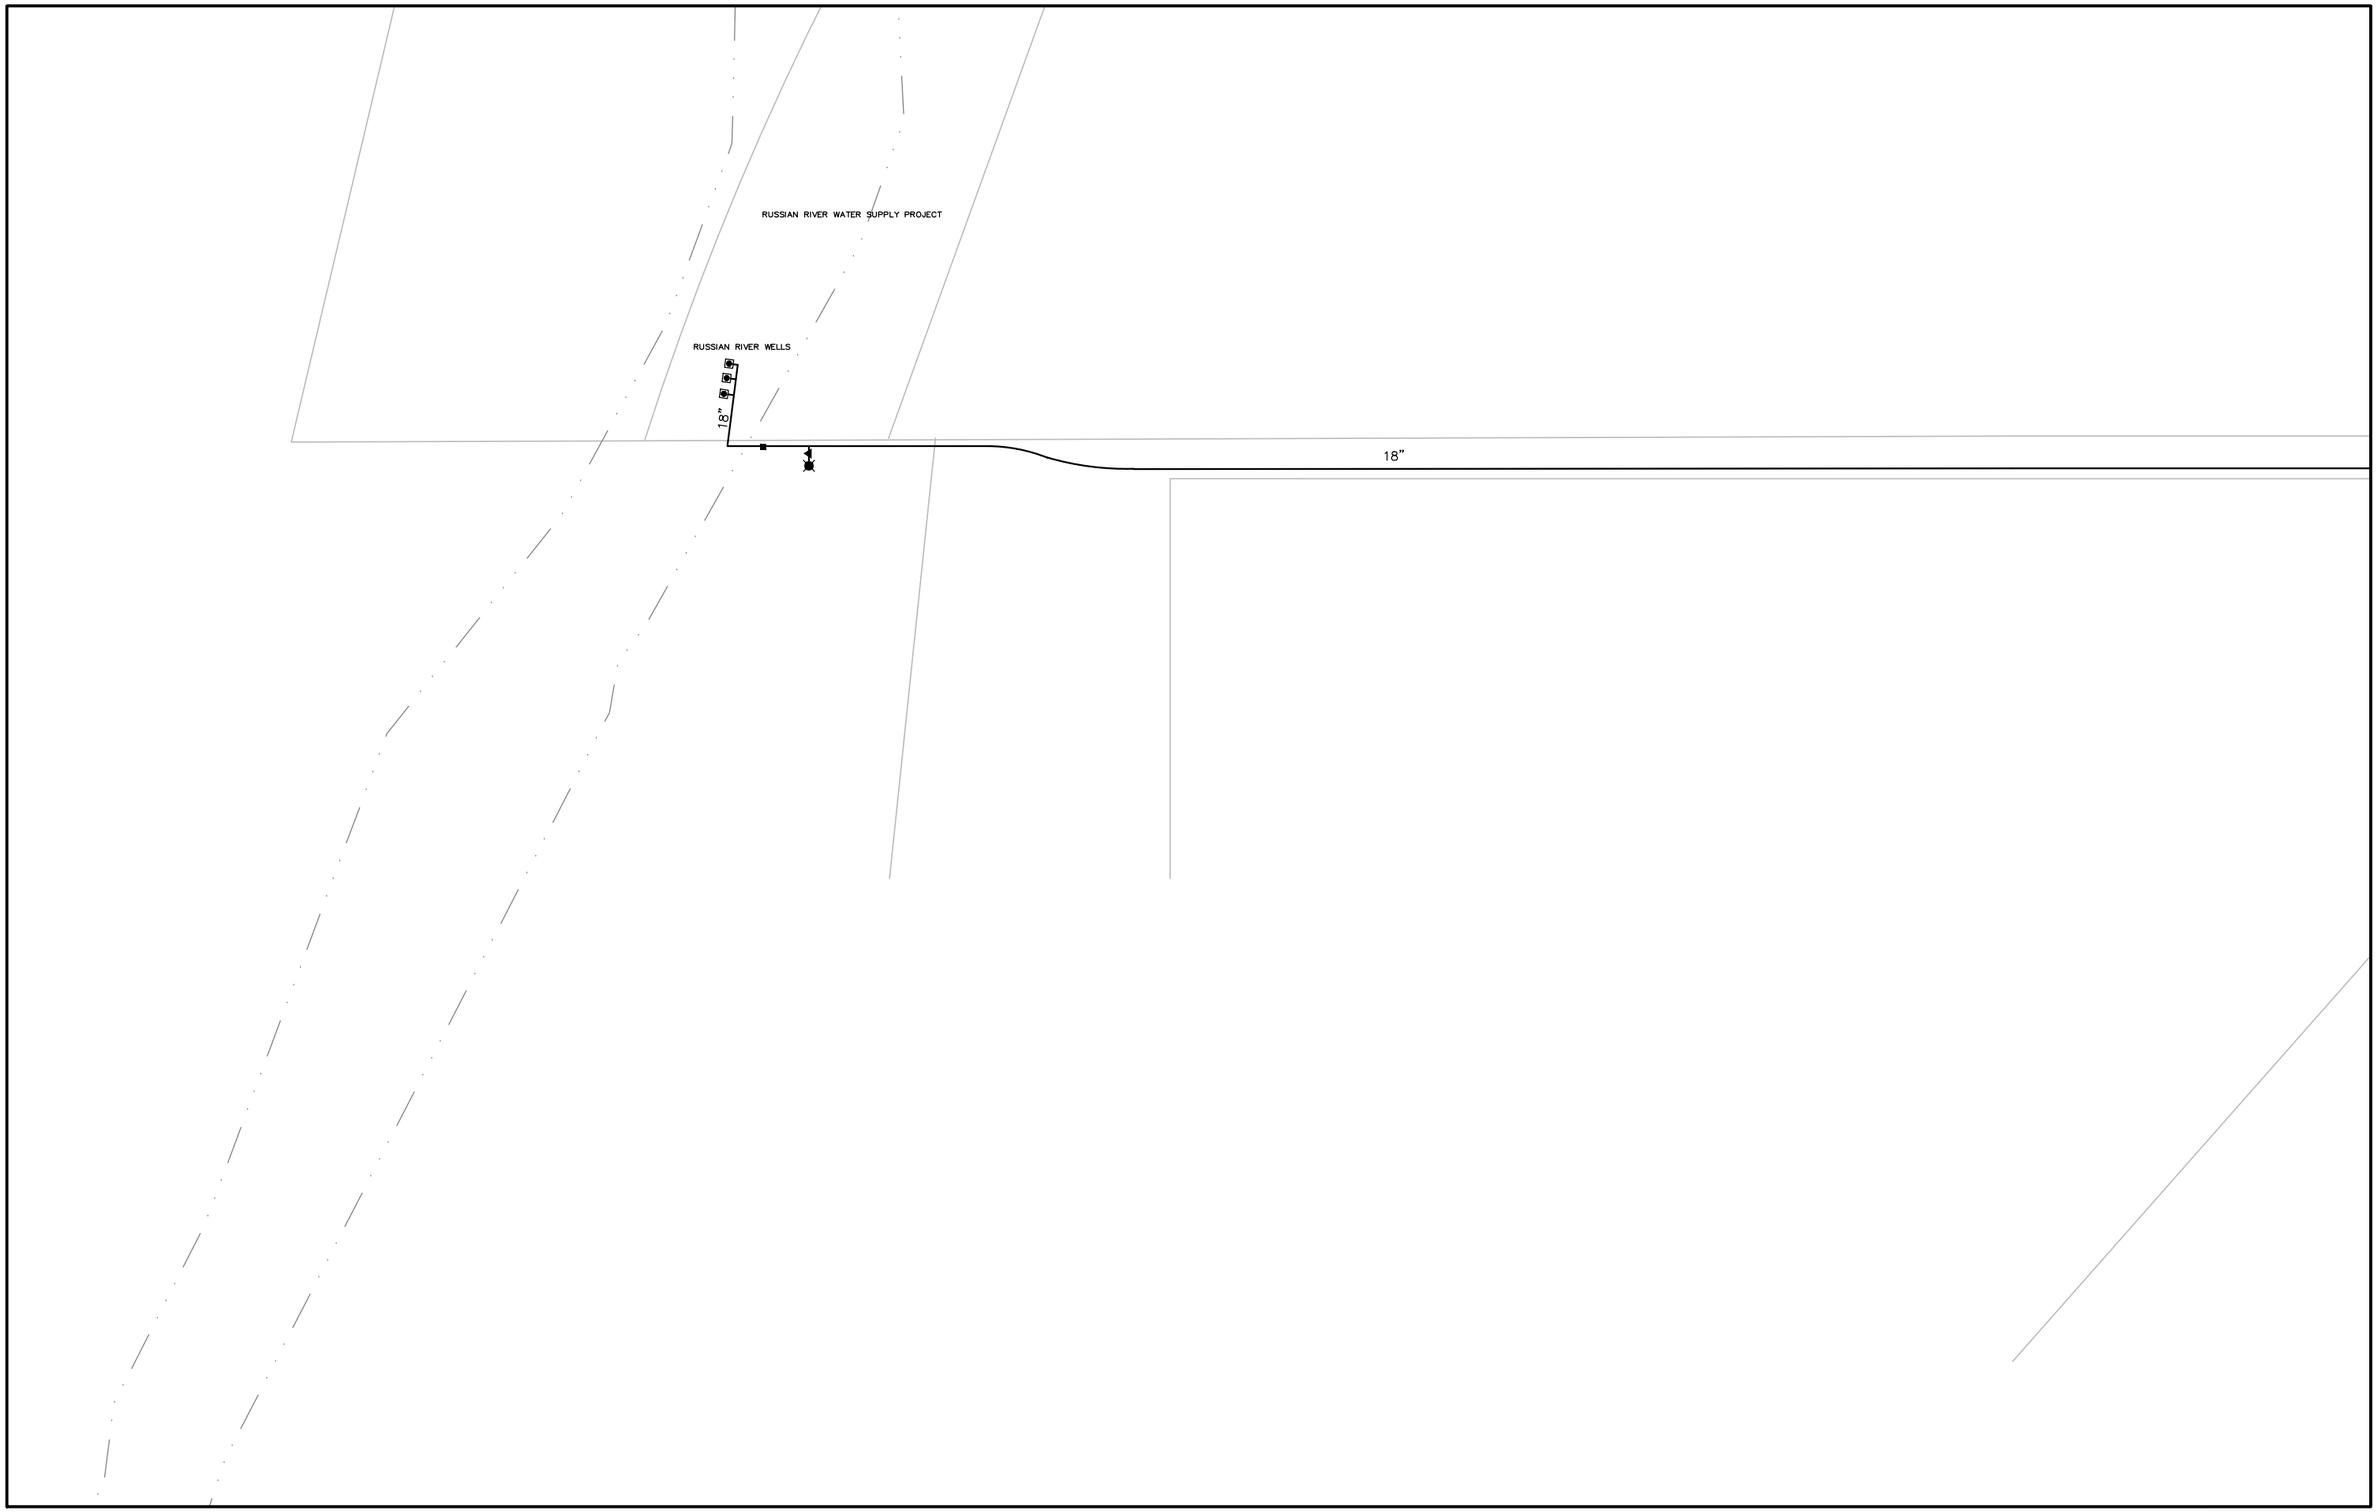


Images: Xrefs: win-base.dwg;win-watr.dwg
Path: F:\BMAP-STD\Windsor\UtilShts\wat11-20.dwg Layout Name: Water 19 Plot Date: Aug 19, 2011 at 08:28

PREPARED BY: COASTLAND CIVIL ENGINEERING
1400 NEOTOMAS AVENUE
SANTA ROSA, CA 95405 (707) 571-8005

DATE: JULY 2011

TOWN OF WINDSOR
WATER FACILITIES MAP
P.O. BOX 100
WINDSOR, CA 95492 (707) 838-1000


THIS MAP IS INTENDED FOR THE SOLE USE BY THE TOWN OF WINDSOR

100 0 100 200
scale feet
Scale: 1"=200'

WATER

| | | |
|---|---|---|
| | 11 | 12 |
| | 19 | 20 |
| | | 27 |

19

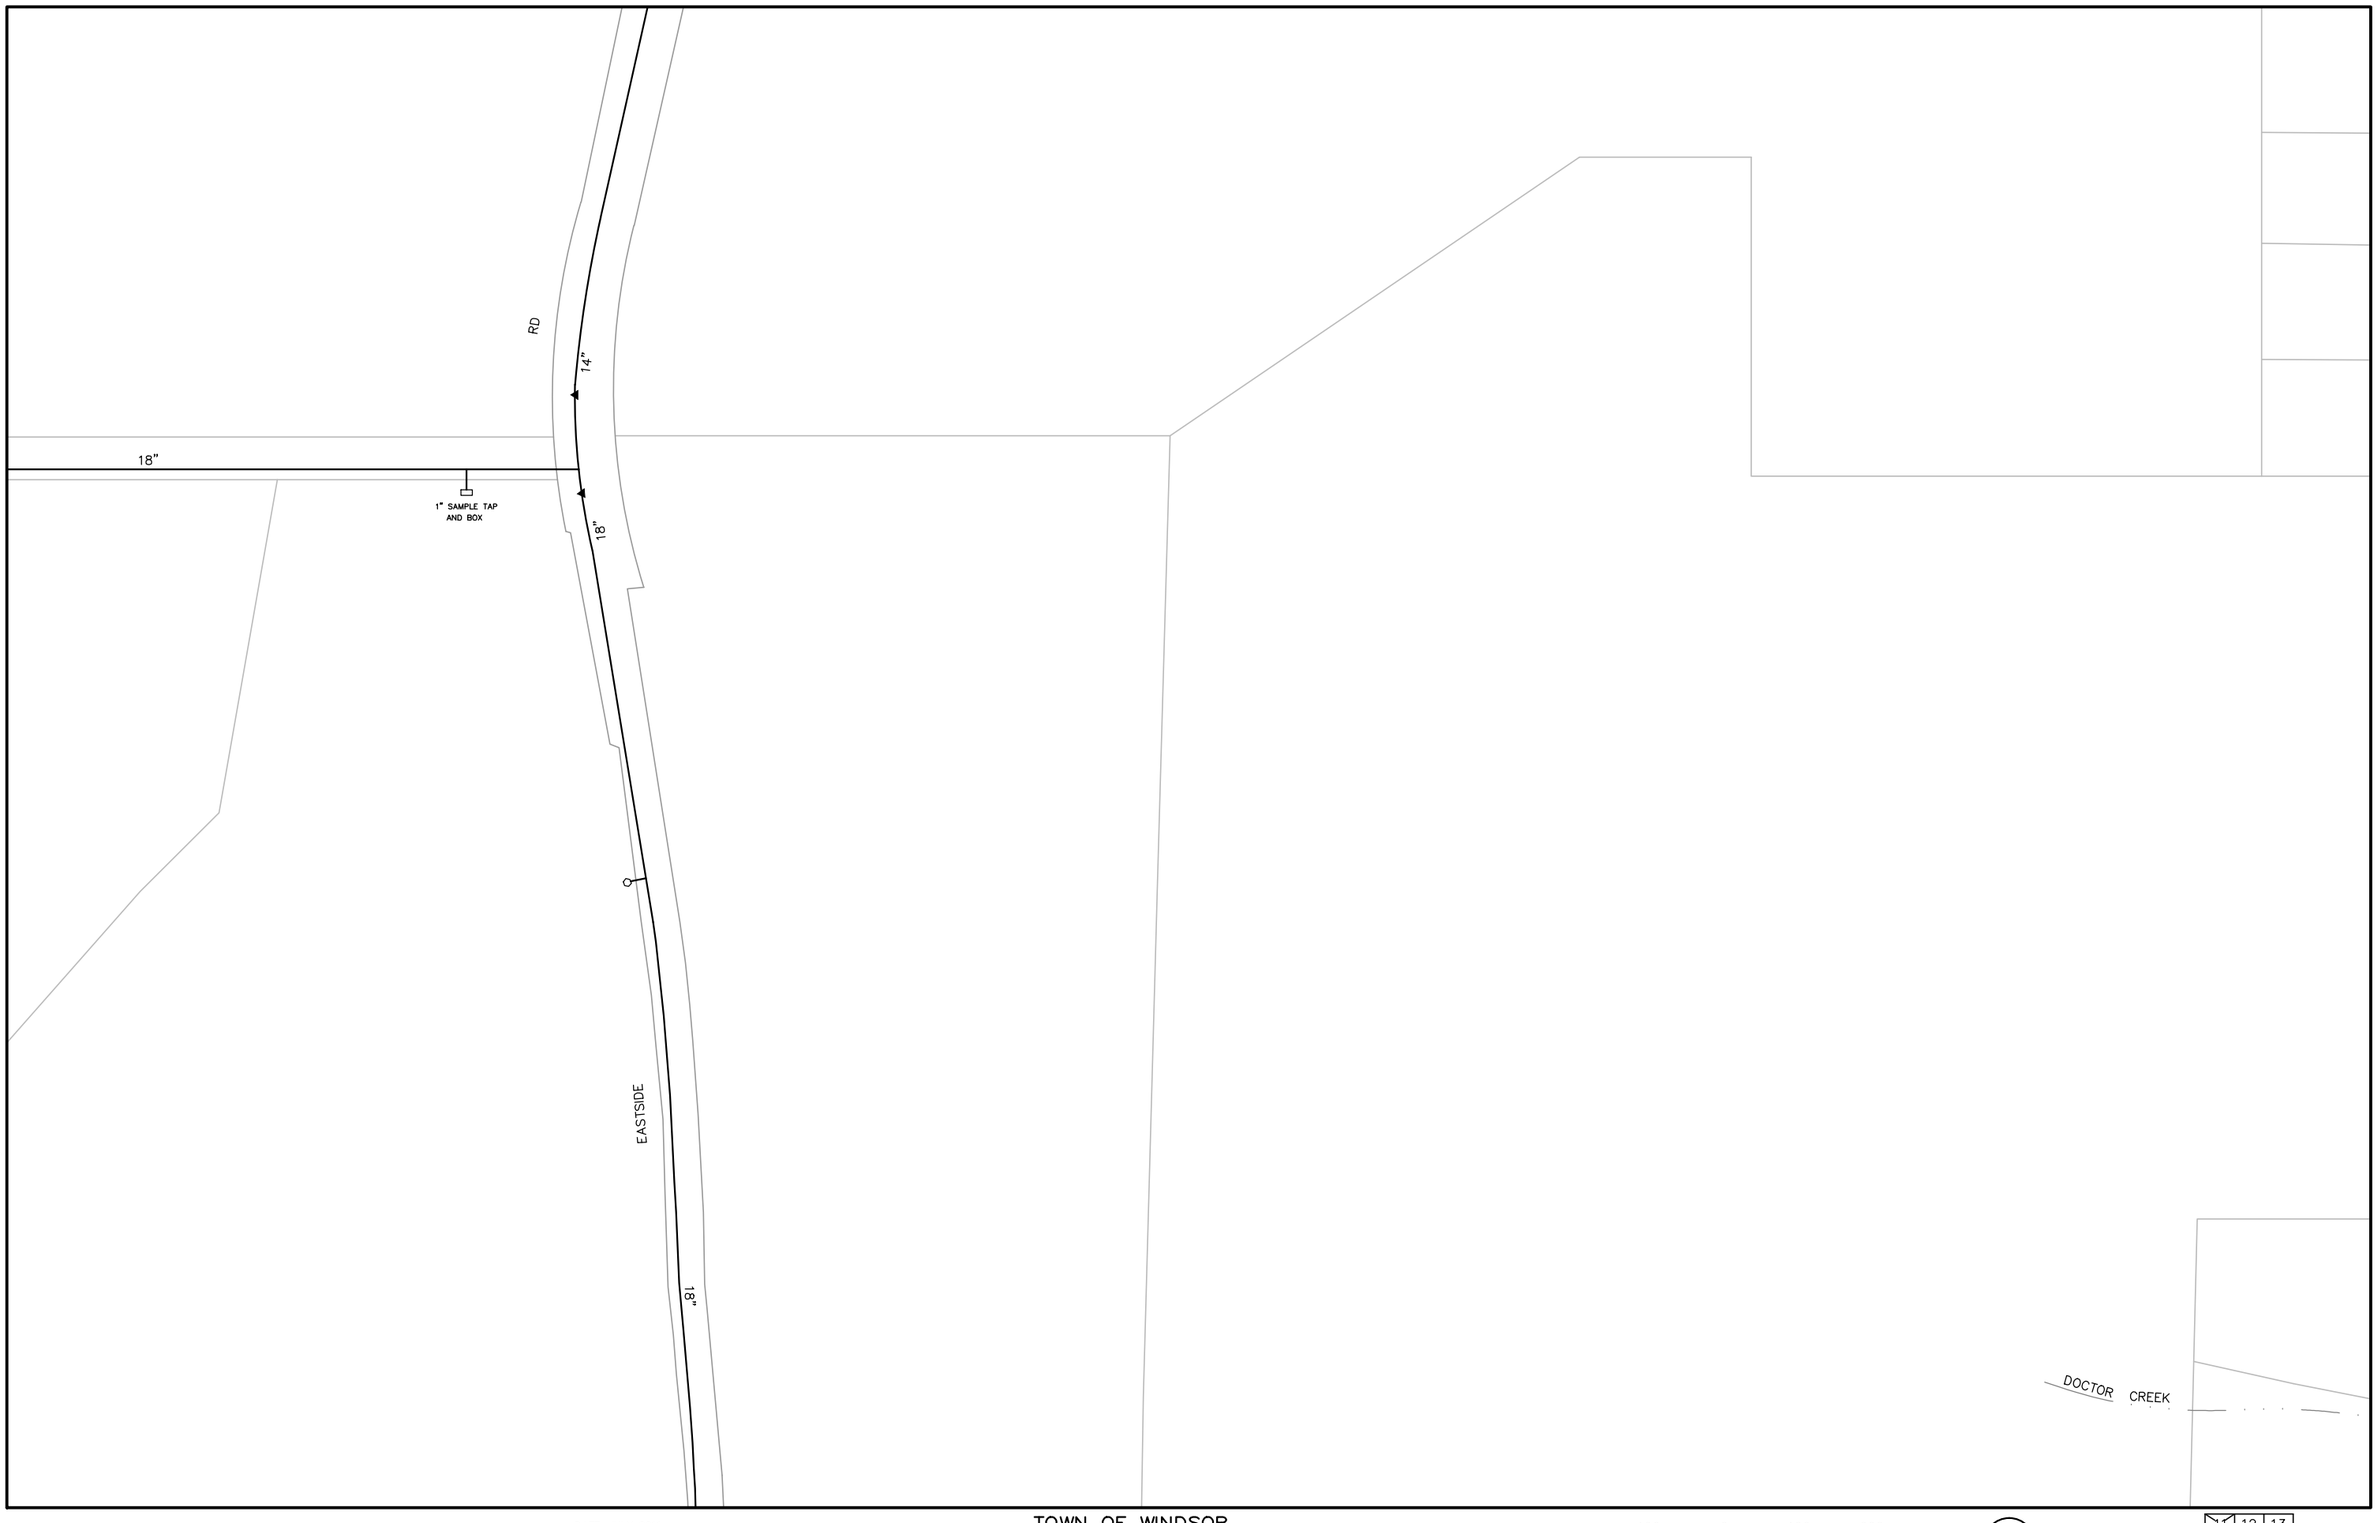


Images: Xrefs: win-base.dwg;win-watr.dwg
Path: F:\BMAP-STD\Windsor\UtilShts\wat11-20.dwg Layout Name: Water 20 Plot Date: Aug 19, 2011 at 08:28

PREPARED BY: COASTLAND CIVIL ENGINEERING
1400 NEOTOMAS AVENUE
SANTA ROSA, CA 95405 (707) 571-8005

DATE: JULY 2011

TOWN OF WINDSOR
WATER FACILITIES MAP
P.O. BOX 100
WINDSOR, CA 95492 (707) 838-1000


THIS MAP IS INTENDED FOR THE SOLE USE BY THE TOWN OF WINDSOR

100 0 100 200
scale feet
Scale: 1"=200'

WATER

| | | |
|---|---|---|
| 11 | 12 | 13 |
| 19 | 20 | 21 |
| | 27 | 28 |

20

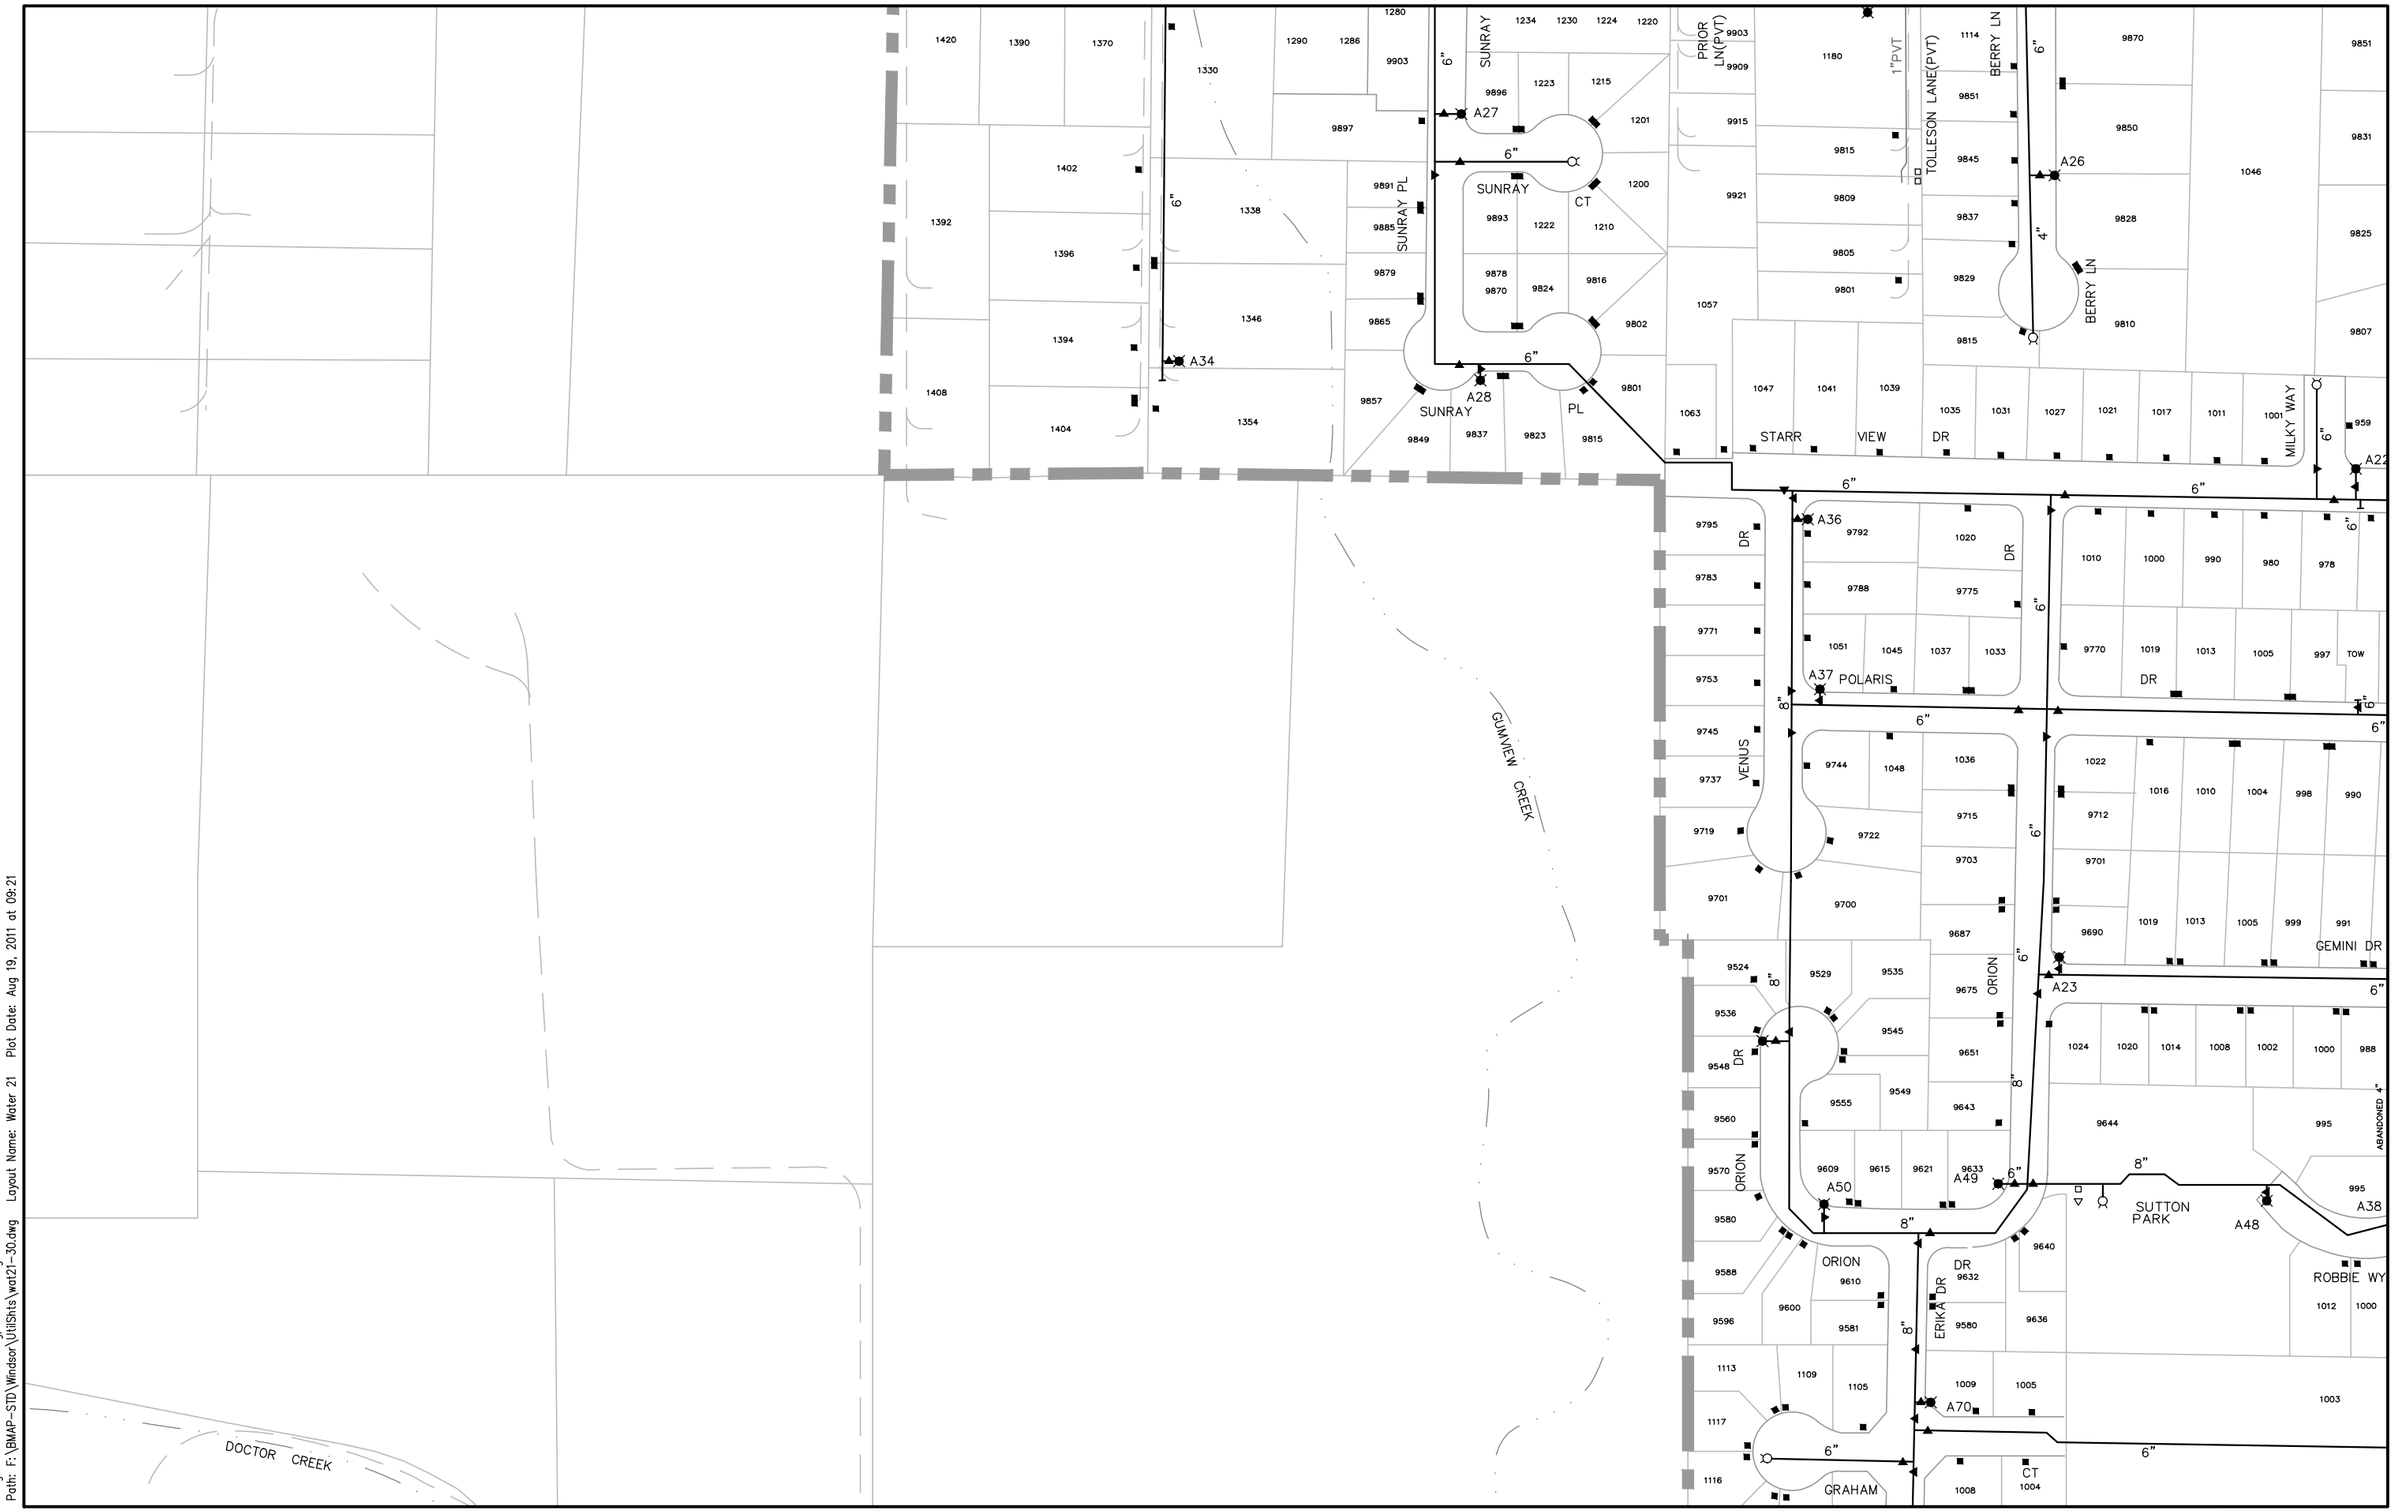


Images: Xrefs: win-base.dwg win-watr.dwg
Path: F:\BMAP-STD\Windsor\UtilShts\wat21-30.dwg Layout Name: Water 21 Plot Date: Aug 19, 2011 at 09:21

PREPARED BY: COASTLAND CIVIL ENGINEERING
1400 NEOTOMAS AVENUE
SANTA ROSA, CA 95405 (707) 571-8005

DATE: JULY 2011

TOWN OF WINDSOR
WATER FACILITIES MAP
P.O. BOX 100
WINDSOR, CA 95492 (707) 838-1000


THIS MAP IS INTENDED FOR THE SOLE USE BY THE TOWN OF WINDSOR

100 0 100 200
scale feet
Scale: 1"=200'

WATER

| | | |
|---|---|---|
| 12 | 13 | 14 |
| 20 | 21 | 22 |
| 27 | 28 | 29 |

21

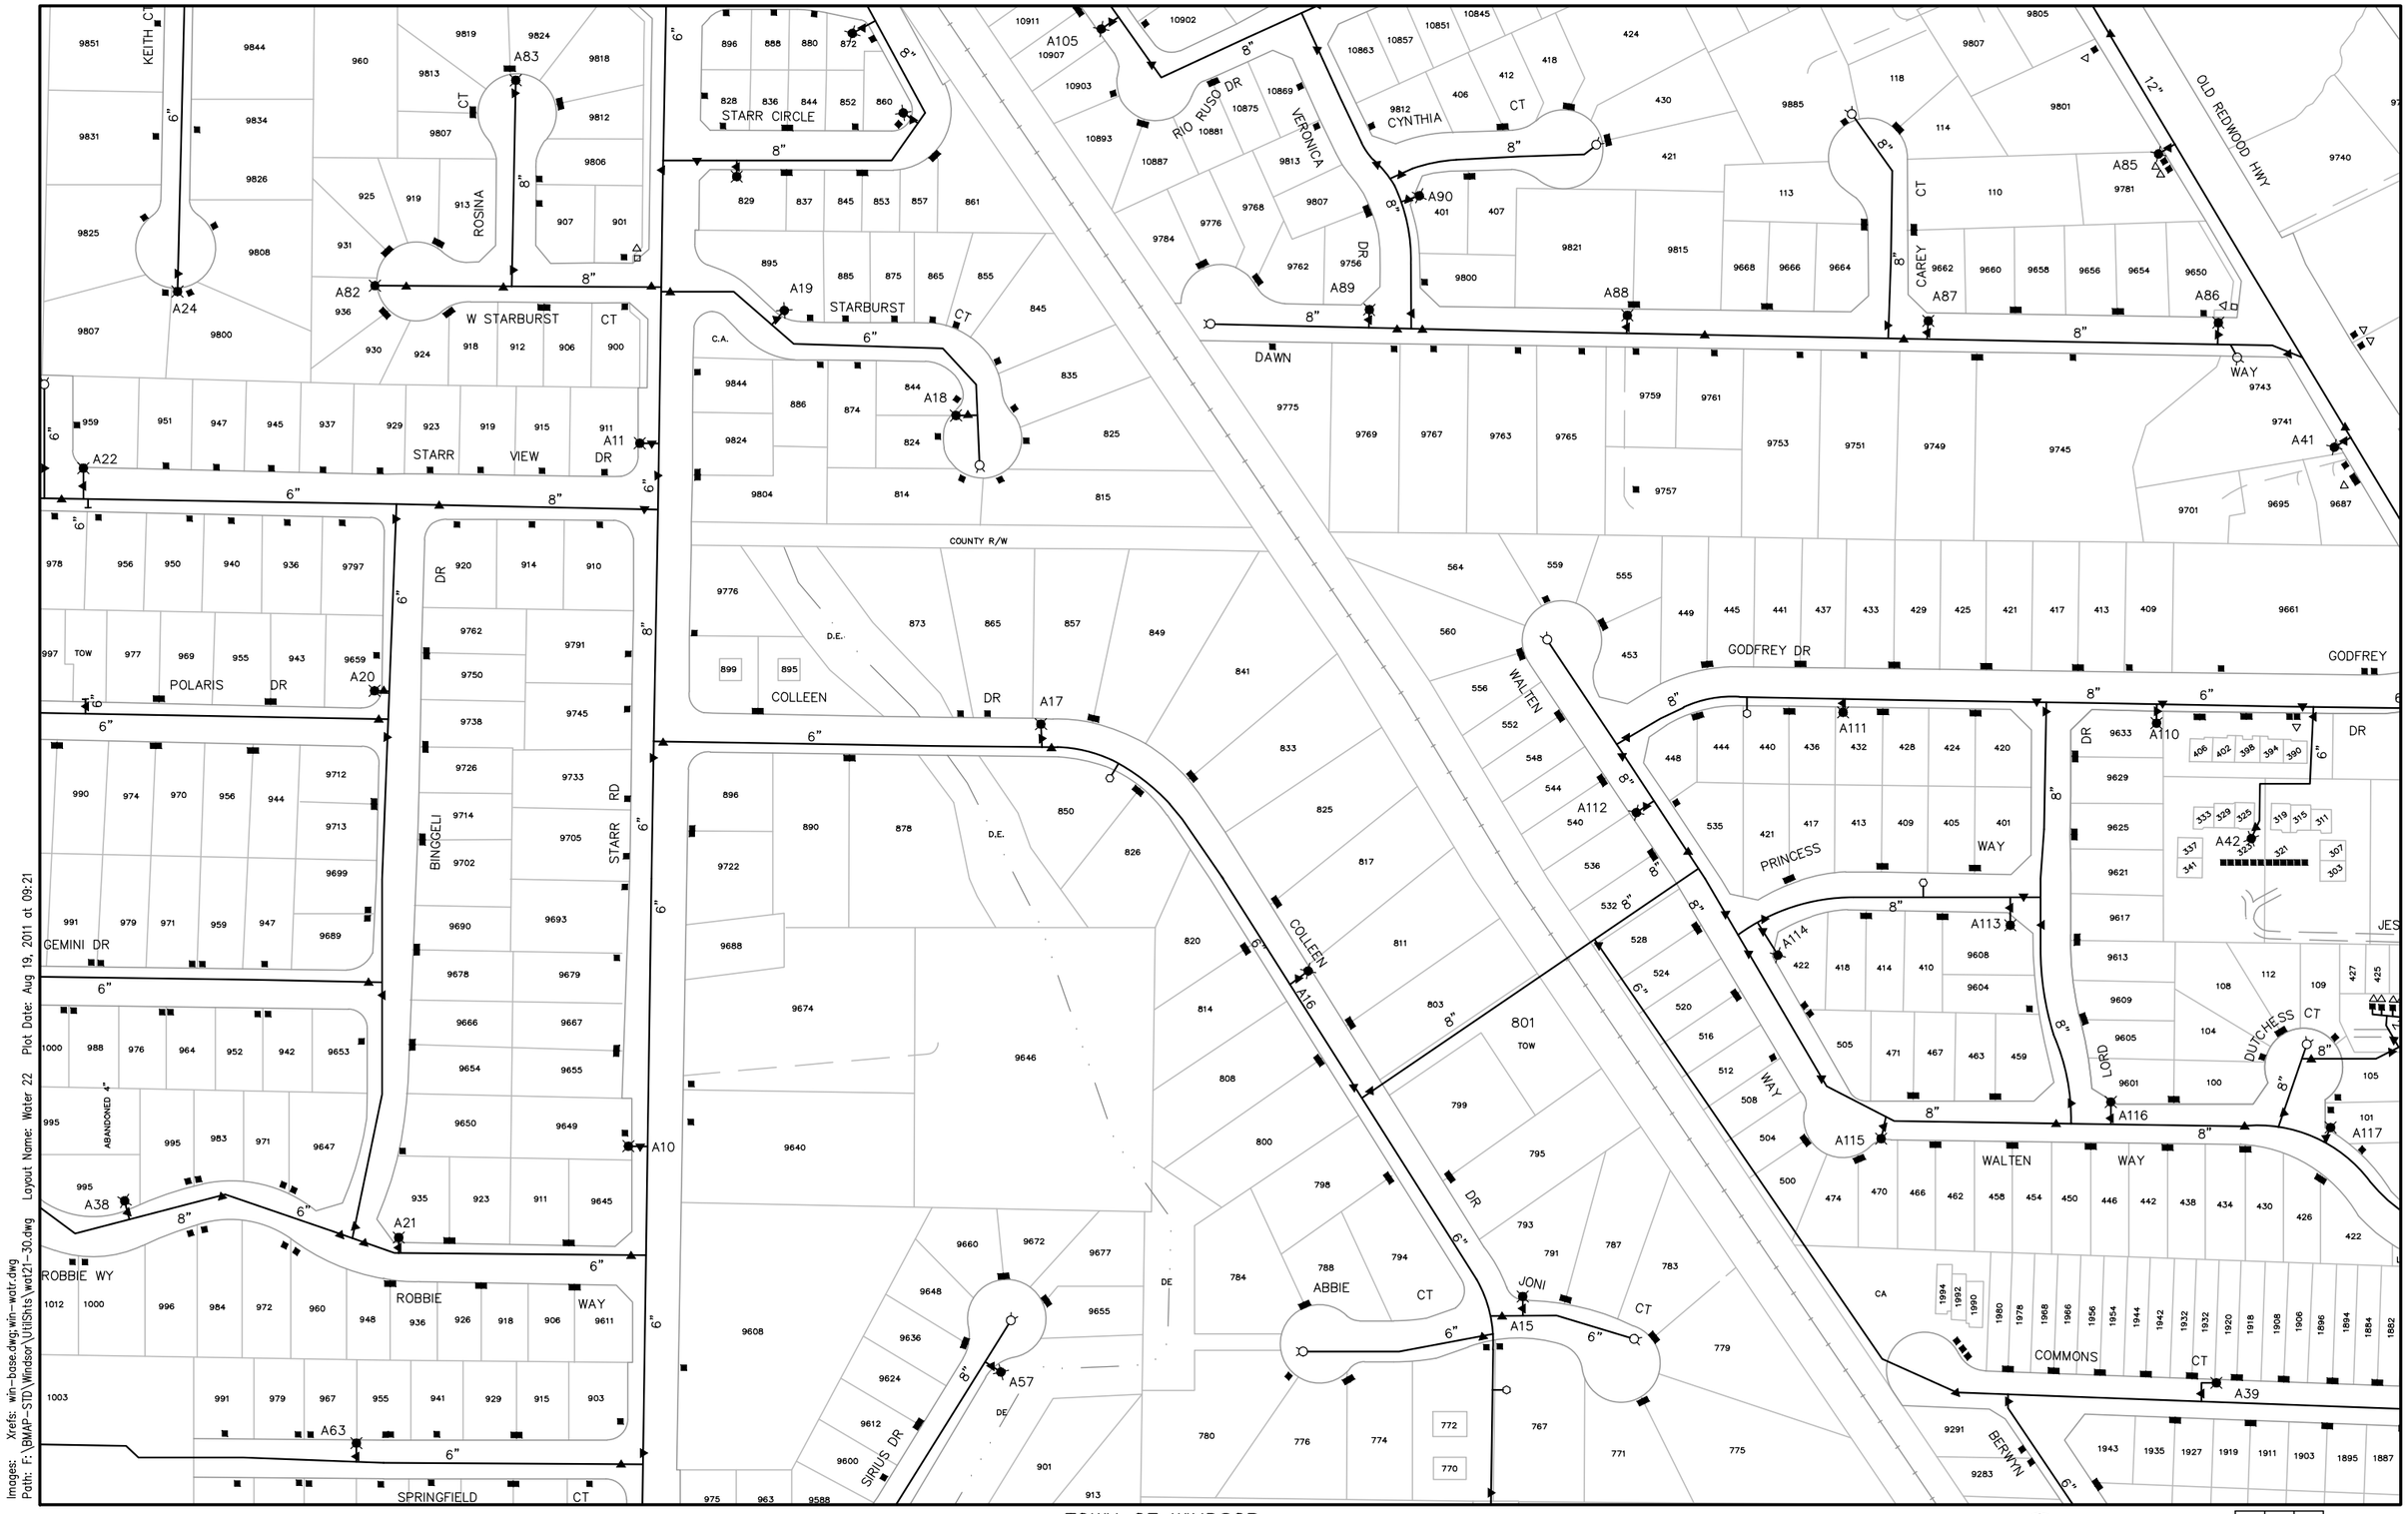


Images: Xrefs: win-base.dwg;win-watr.dwg
Path: F:\BMAP-STD\Windsor\Util\Shts\wo121-30.dwg Layout Name: Water 22 Plot Date: Aug 19, 2011 at 09:21

PREPARED BY: COASTLAND CIVIL ENGINEERING
1400 NEOTOMAS AVENUE
SANTA ROSA, CA 95405 (707) 571-8005

DATE: JULY 2011

# TOWN OF WINDSOR

WATER FACILITIES MAP
P.O. BOX 100
WINDSOR, CA 95492 (707) 838-1000

THIS MAP IS INTENDED FOR THE SOLE USE BY THE TOWN OF WINDSOR

100 0 100 200
scale feet
Scale: 1"=200'

| | | |
|---|---|---|
| 13 | 14 | 15 |
| 21 | 22 | 23 |
| 28 | 29 | 30 |

WATER




Images: Xrefs: win-base.dwg win-watr.dwg
Path: F:\BMAP-STD\Windsor\Utilities\wa121-30.dwg Layout Name: Water 23 Plot Date: Aug 19, 2011 at 09:21

PREPARED BY: COASTLAND CIVIL ENGINEERING
1400 NEOTOMAS AVENUE
SANTA ROSA, CA 95405 (707) 571-8005

DATE: JULY 2011

# TOWN OF WINDSOR

WATER FACILITIES MAP
P.O. BOX 100
WINDSOR, CA 95492 (707) 838-1000


THIS MAP IS INTENDED FOR THE SOLE USE BY THE TOWN OF WINDSOR

100 0 100 200
scale feet
Scale: 1"=200'

WATER

| | | |
|---|---|---|
| 14 | 15 | 16 |
| 22 | 23 | 24 |
| 29 | 30 | 31 |

23

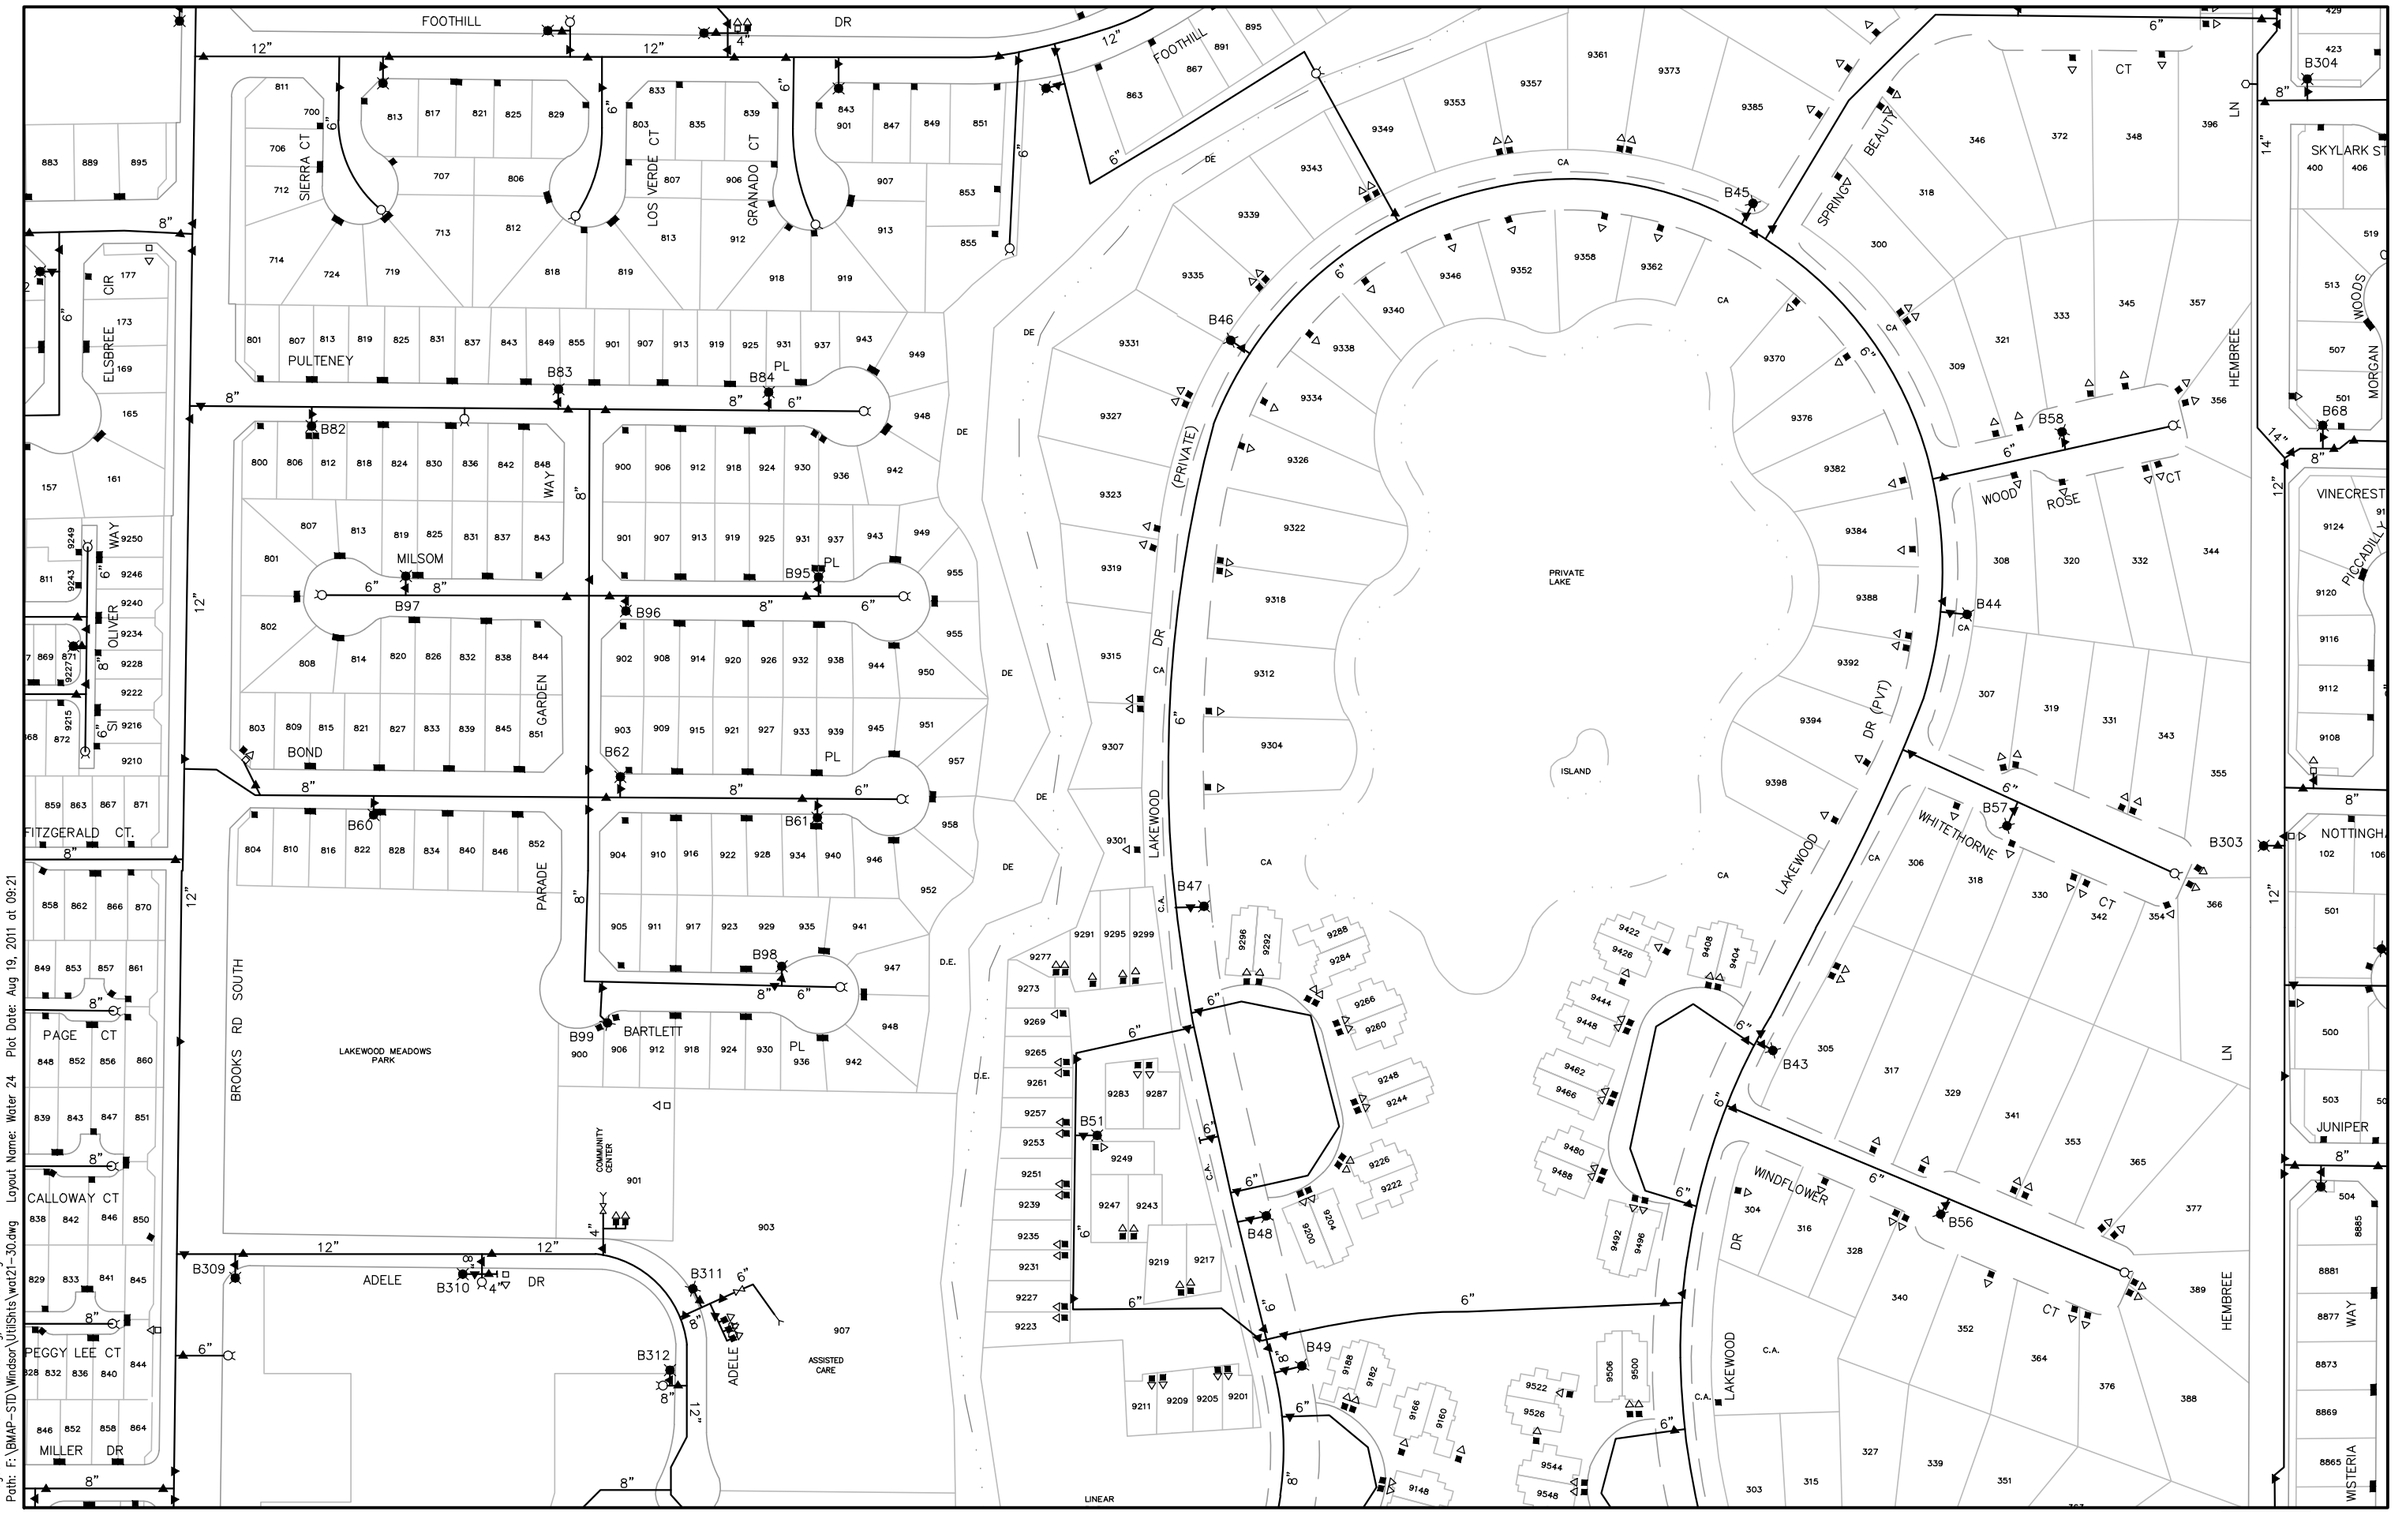


Images: Xrefs: win-base.dwg win-watr.dwg
Path: F:\BMAP-STD\Windsor\Utilities\wa121-30.dwg Layout Name: Water 24 Plot Date: Aug 19, 2011 at 09:21

PREPARED BY: COASTLAND CIVIL ENGINEERING
1400 NEOTOMAS AVENUE
SANTA ROSA, CA 95405 (707) 571-8005

DATE: JULY 2011

# TOWN OF WINDSOR

WATER FACILITIES MAP
P.O. BOX 100
WINDSOR, CA 95492 (707) 838-1000


THIS MAP IS INTENDED FOR THE SOLE USE BY THE TOWN OF WINDSOR

100 0 100 200
scale feet
Scale: 1"=200'

WATER

| | | |
|---|---|---|
| 15 | 16 | 17 |
| 23 | 24 | 25 |
| 30 | 31 | 32 |

24

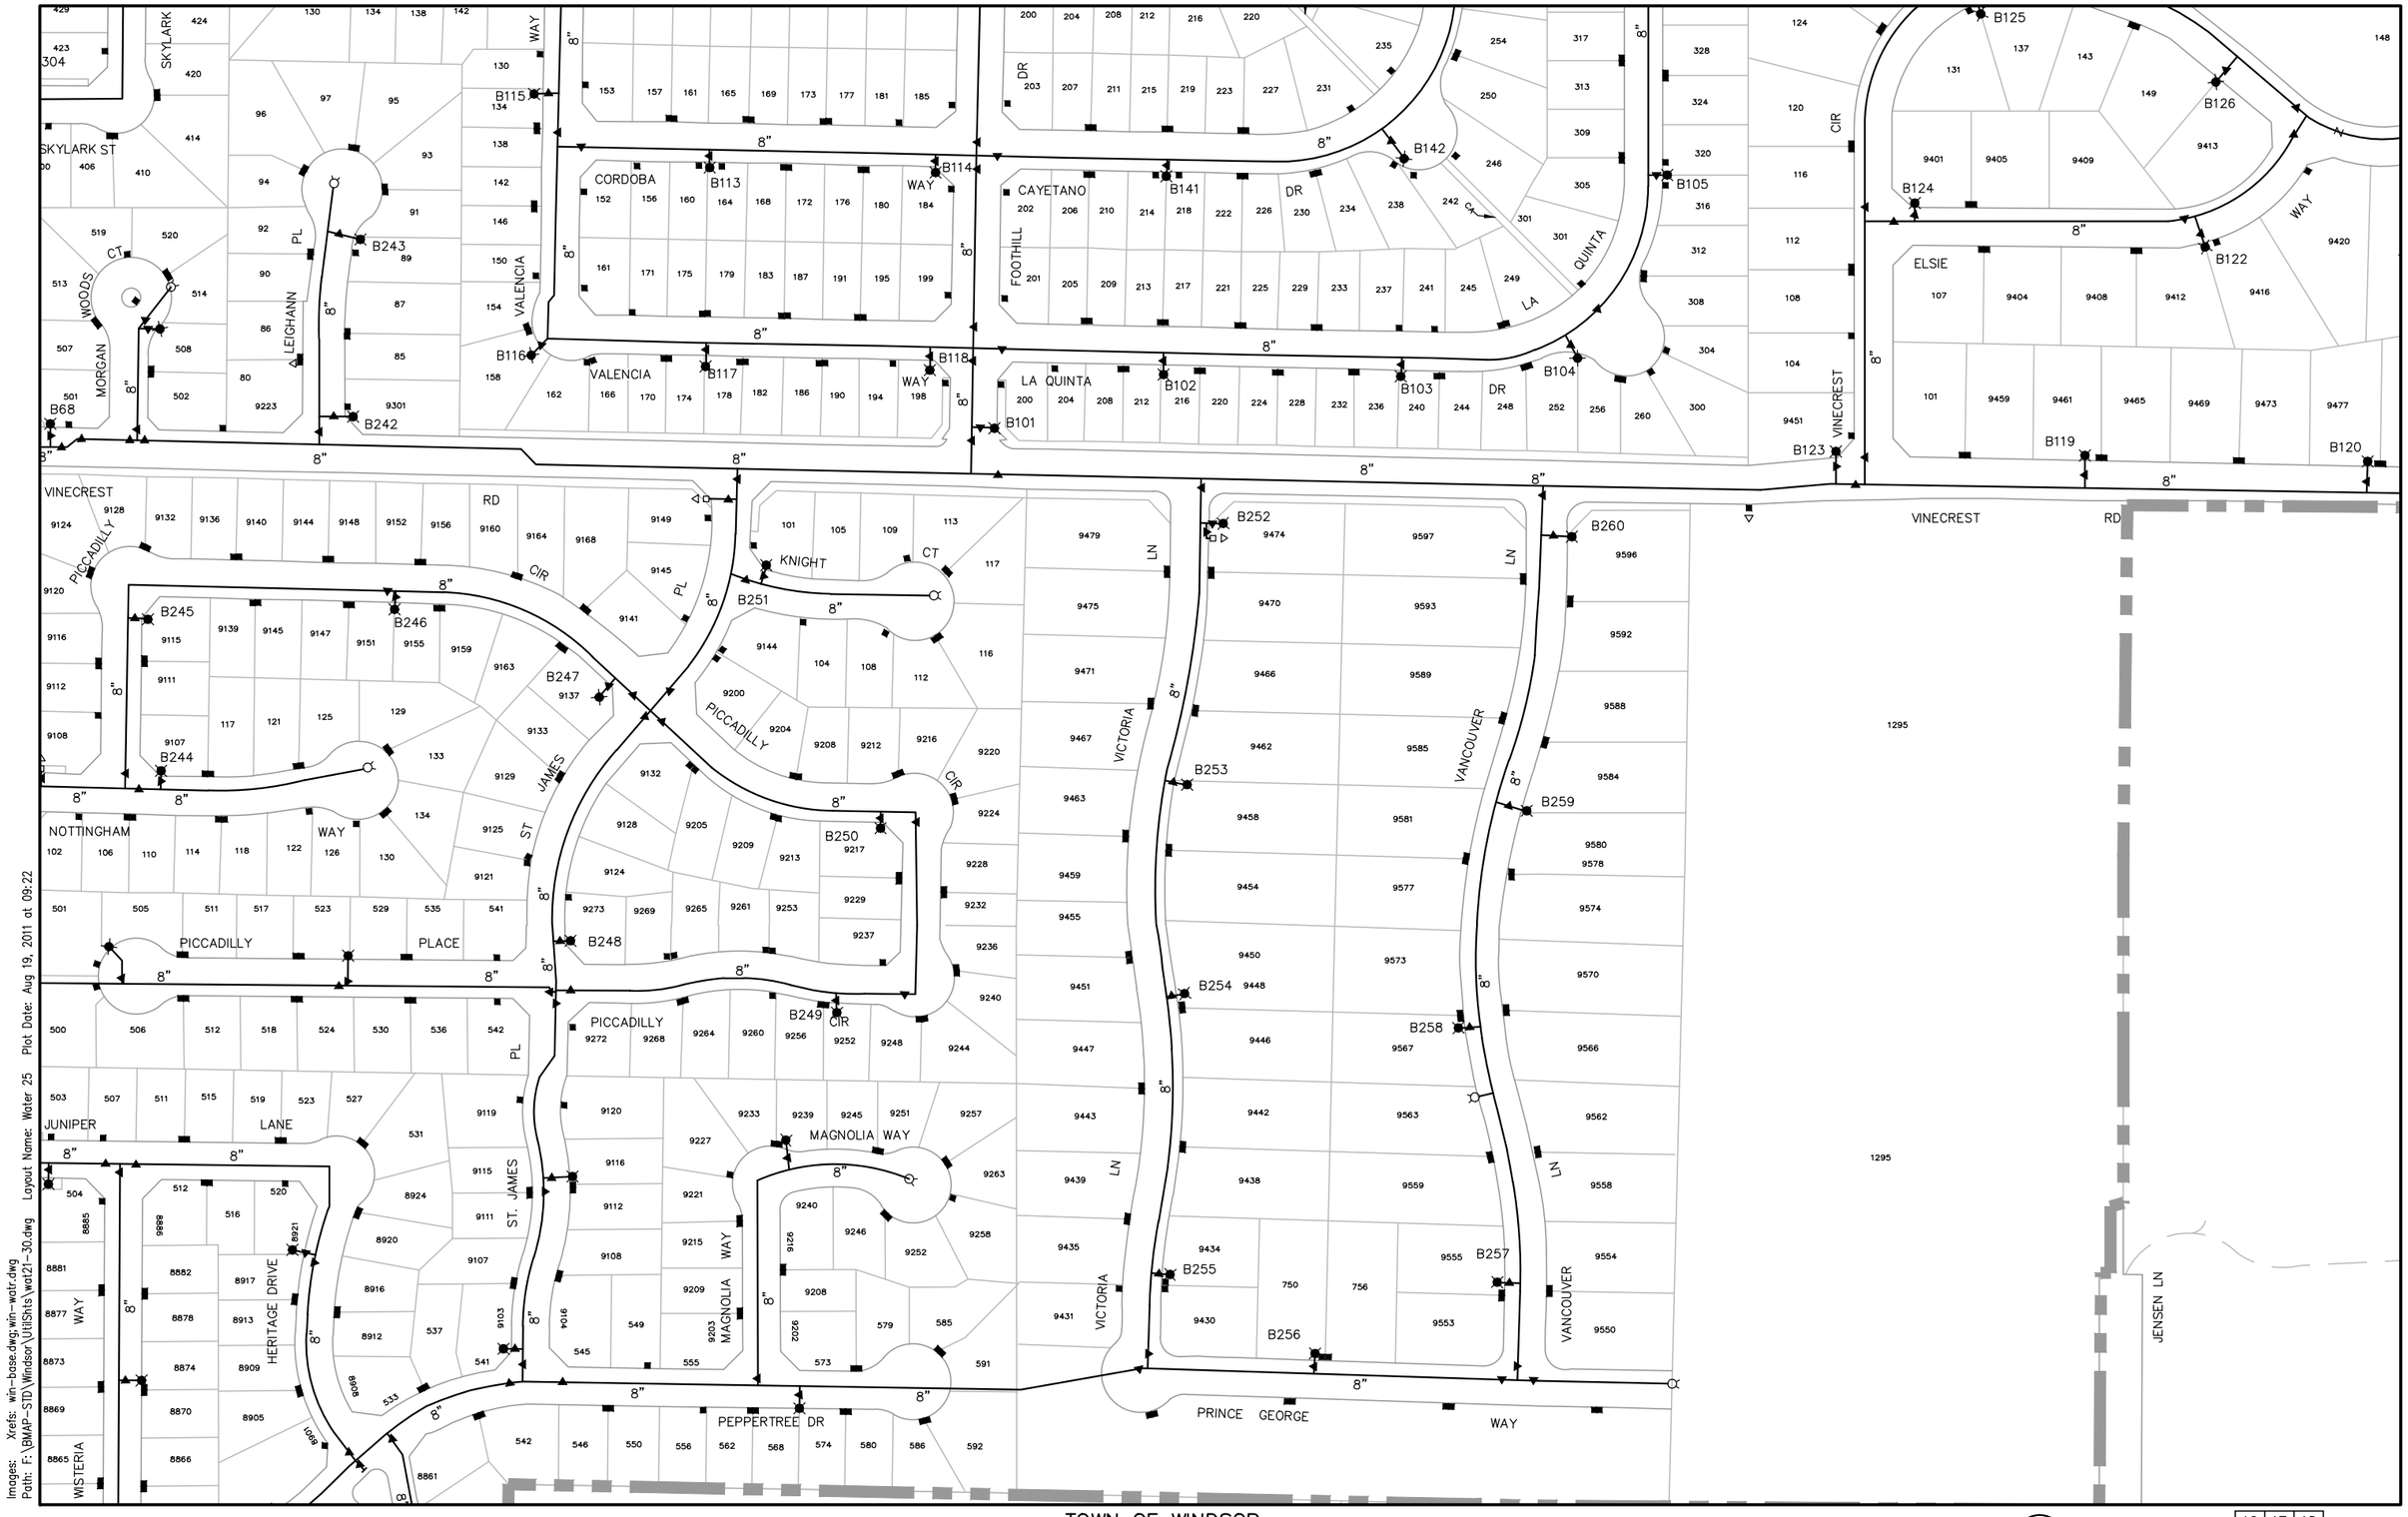


Images: Xrefs: win-base.dwg win-wstr.dwg
Path: F:\BMAP-STD\Windsor\Utilities\wa121-30.dwg Layout Name: Water 25 Plot Date: Aug 19, 2011 at 09:22

PREPARED BY: COASTLAND CIVIL ENGINEERING
1400 NEOTOMAS AVENUE
SANTA ROSA, CA 95405 (707) 571-8005

DATE: JULY 2011

TOWN OF WINDSOR
WATER FACILITIES MAP
P.O. BOX 100
WINDSOR, CA 95492 (707) 838-1000


THIS MAP IS INTENDED FOR THE SOLE USE BY THE TOWN OF WINDSOR

100 0 100 200
scale feet
Scale: 1"=200'

WATER

| | | |
|---|---|---|
| 16 | 17 | 18 |
| 24 | 25 | 26 |
| 31 | 32 | 33 |

25

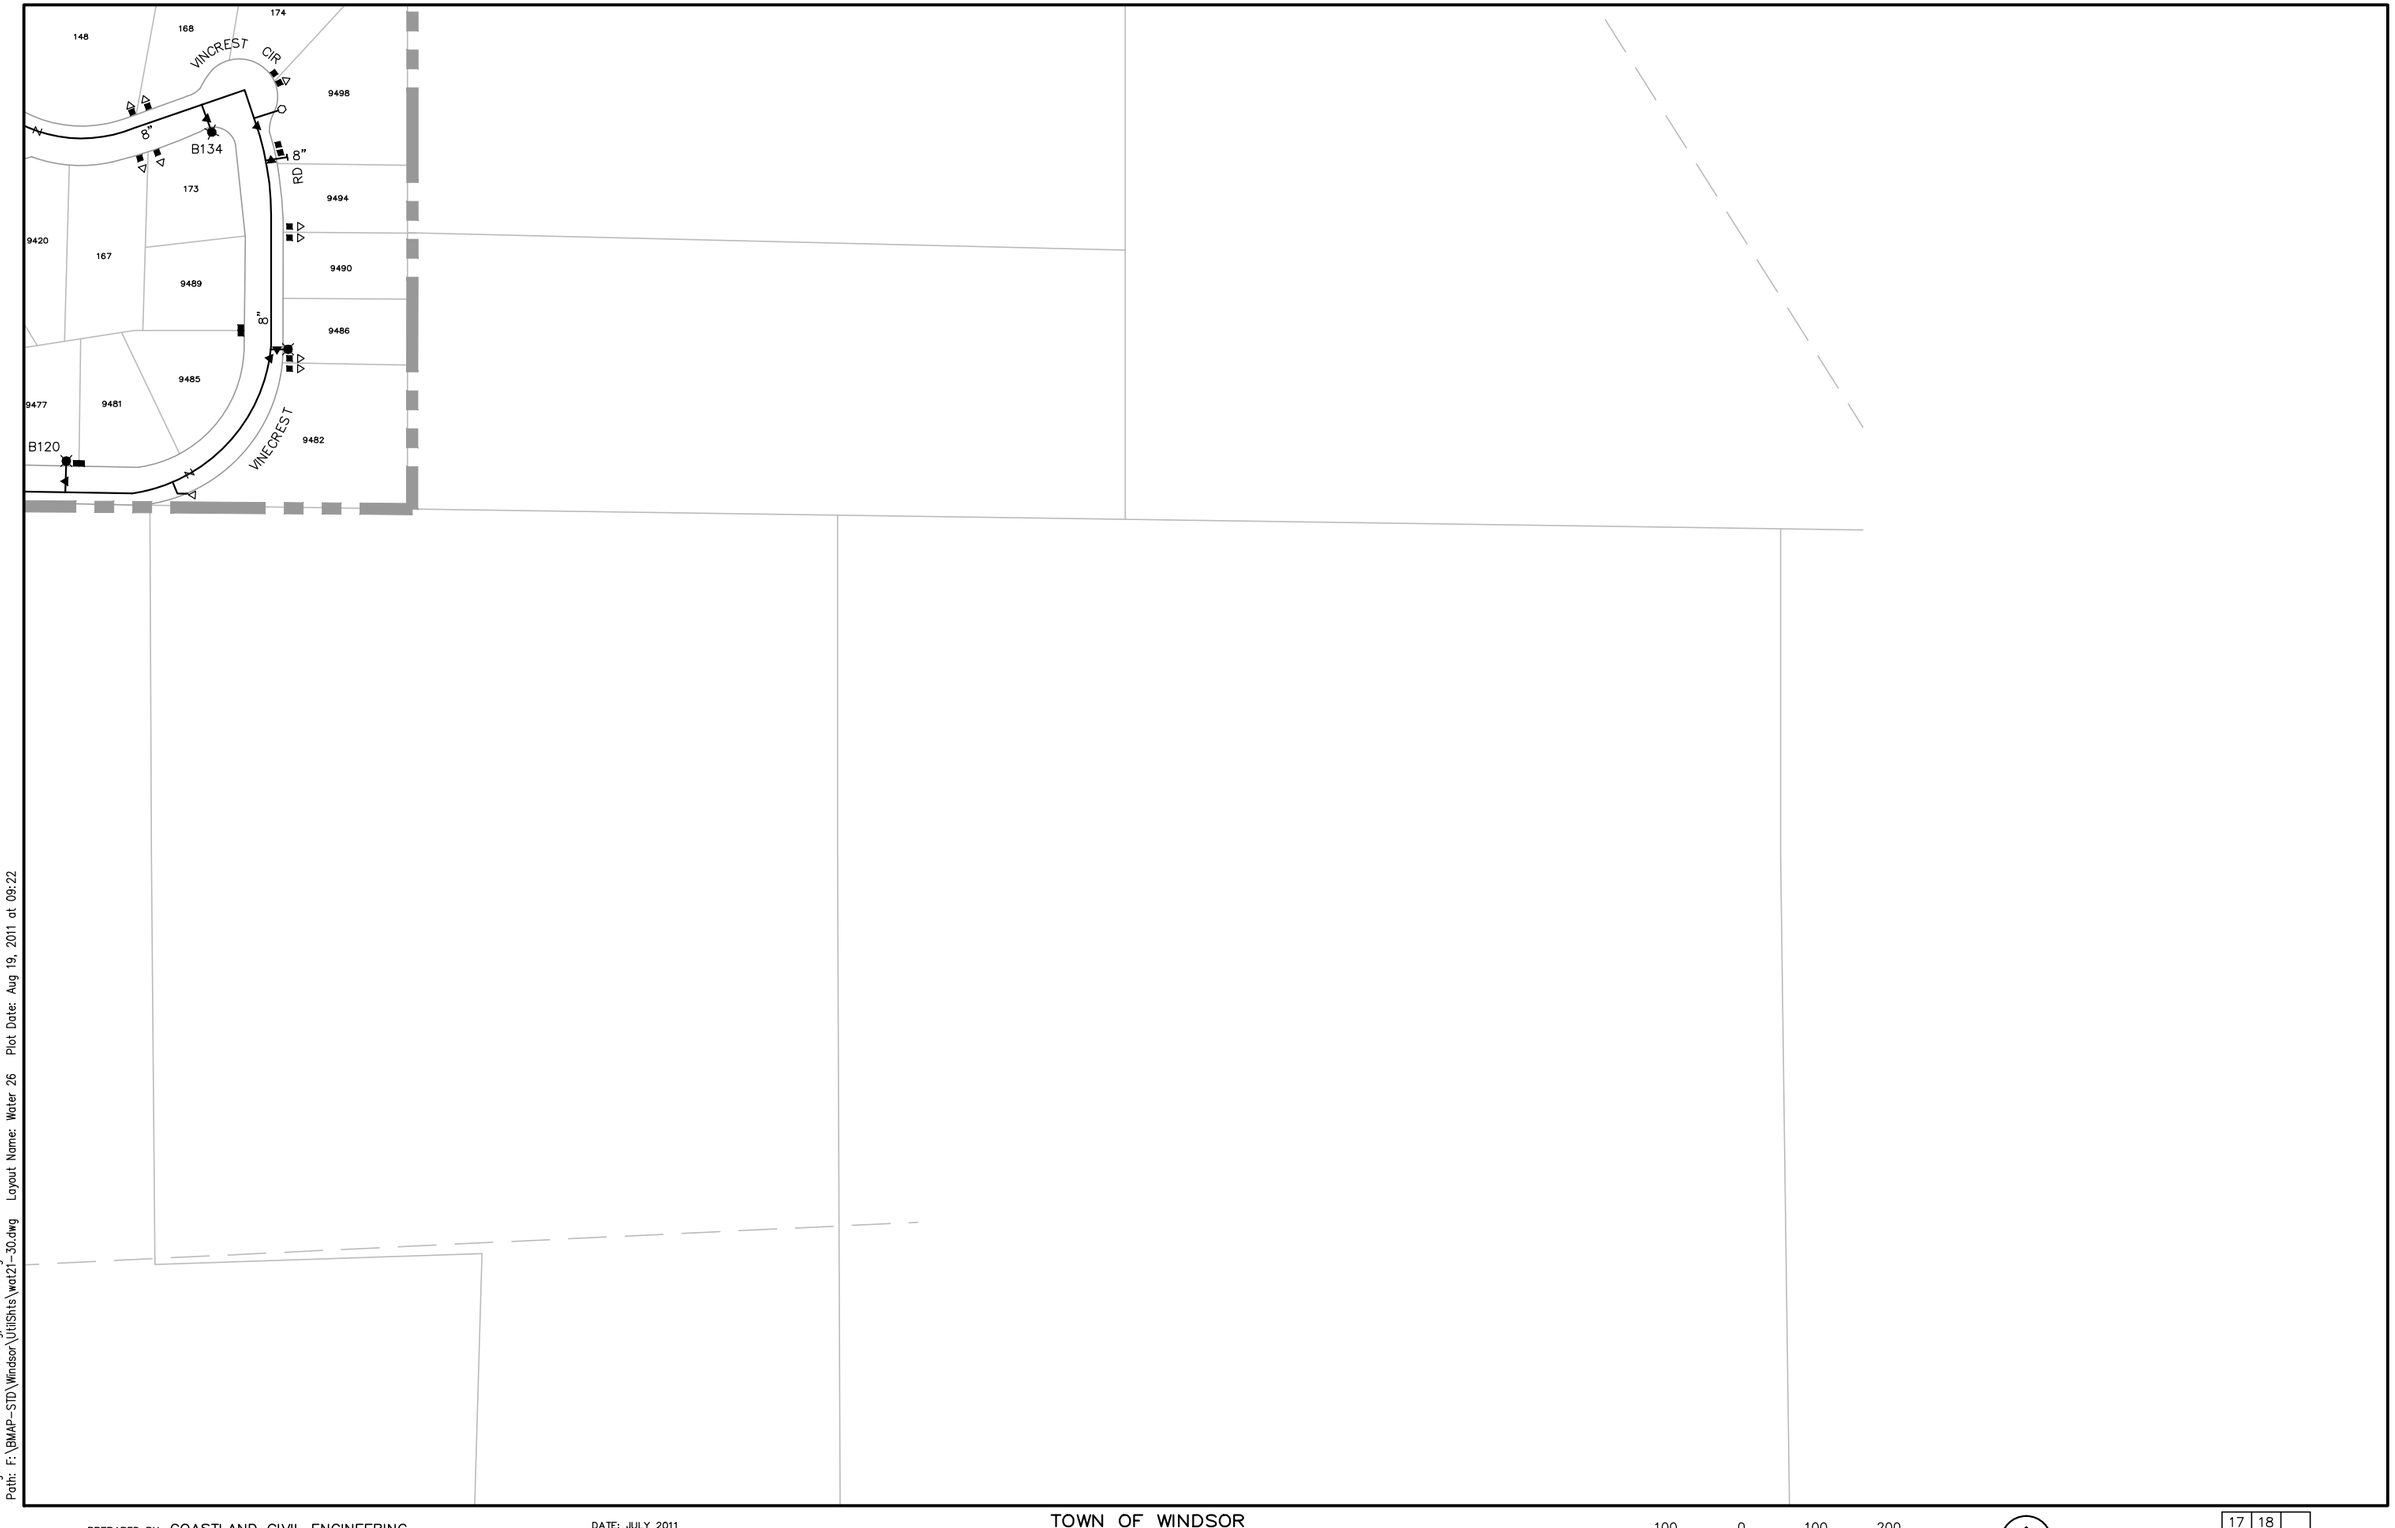


Images: Xrefs: win-base.dwg;win-watr.dwg
Path: F:\BMAP-STD\Windsor\Utilities\wat21-30.dwg Layout Name: Water 26 Plot Date: Aug 19, 2011 at 09:22

PREPARED BY: COASTLAND CIVIL ENGINEERING
1400 NEOTOMAS AVENUE
SANTA ROSA, CA 95405 (707) 571-8005

DATE: JULY 2011

# TOWN OF WINDSOR

WATER FACILITIES MAP
P.O. BOX 100
WINDSOR, CA 95492 (707) 838-1000

THIS MAP IS INTENDED FOR THE SOLE USE BY THE TOWN OF WINDSOR

100 0 100 200
scale feet
Scale: 1"=200'

WATER

| | | |
|---|---|---|
| 17 | 18 | |
| 25 | 26 | |
| 32 | 33 | |

EASTSIDE RD

18"

WINDSOR RIVER RD

18"

18"

Images: Xrefs: win-base.dwg;win-watr.dwg
Path: F:\BMAP-STD\Windsor\Utilities\wat21-30.dwg Layout Name: Water 27 Plot Date: Aug 19, 2011 at 09:22

PREPARED BY: COASTLAND CIVIL ENGINEERING
1400 NEOTOMAS AVENUE
SANTA ROSA, CA 95405 (707) 571-8005

DATE: JULY 2011

# TOWN OF WINDSOR

WATER FACILITIES MAP
P.O. BOX 100
WINDSOR, CA 95492 (707) 838-1000


THIS MAP IS INTENDED FOR THE SOLE USE BY THE TOWN OF WINDSOR

100 0 100 200
scale feet
Scale: 1"=200'

WATER

| | | |
|---|---|---|
| 19 | 20 | 21 |
| | 27 | 28 |
| | 34 | 35 |

27

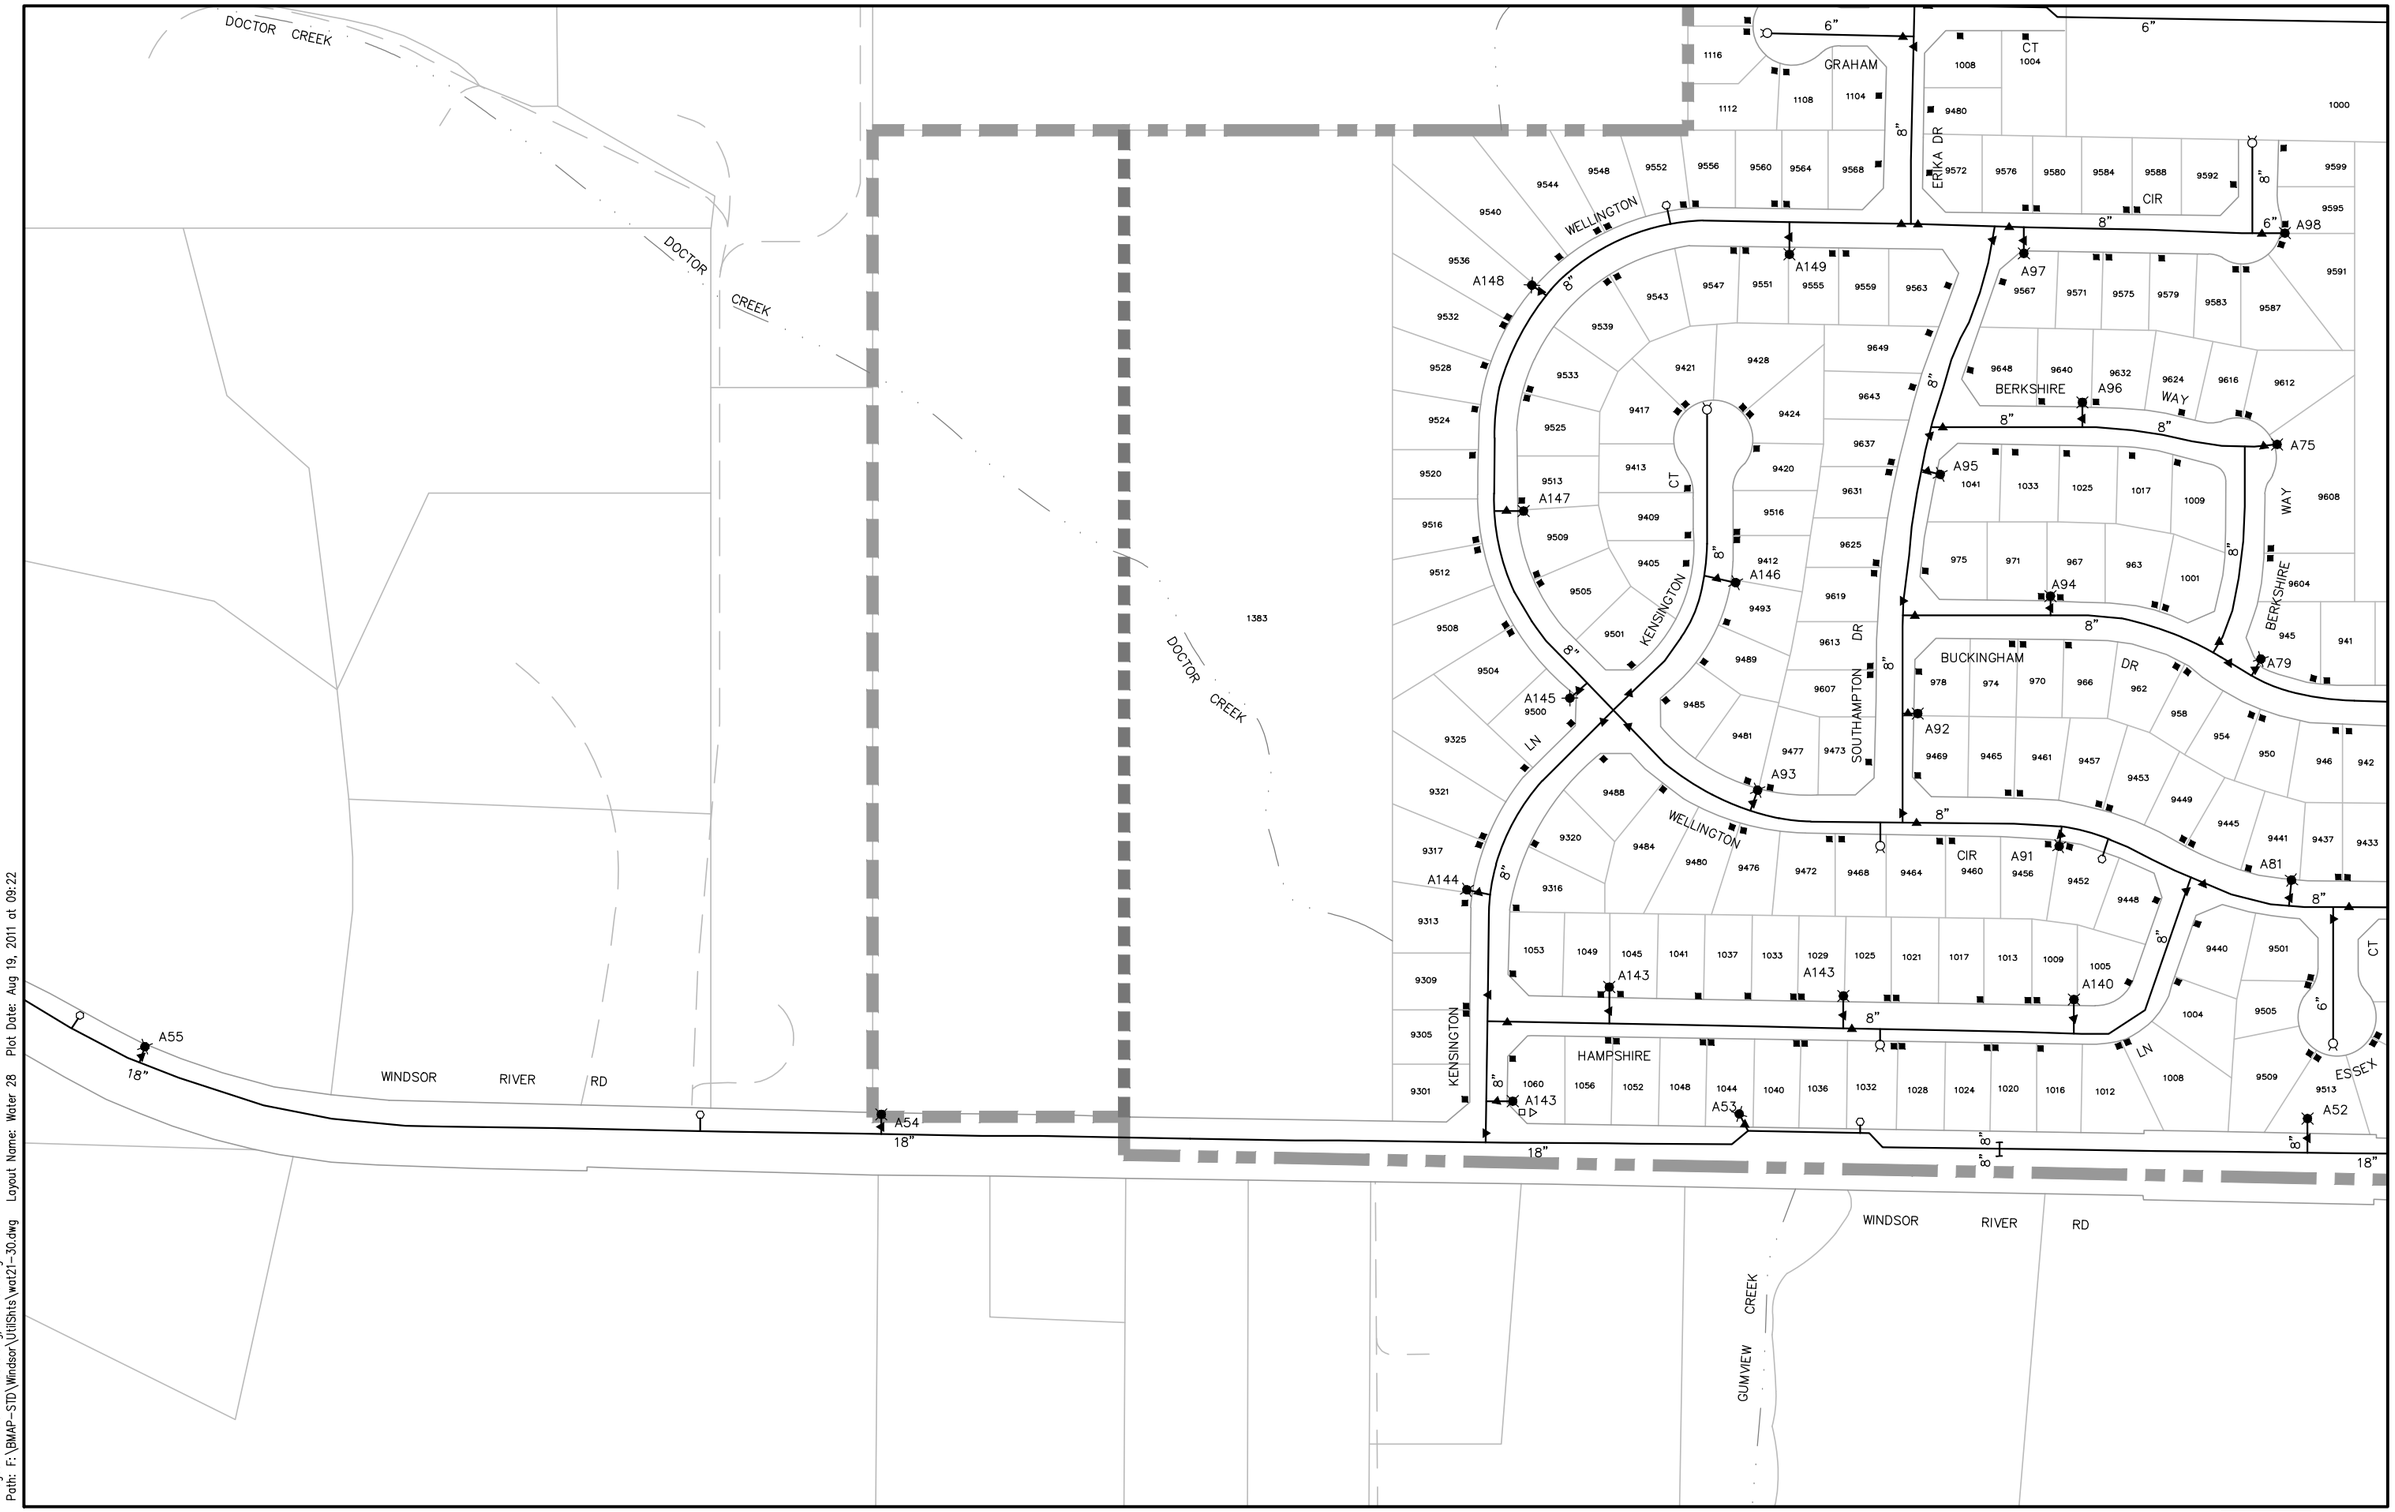


Images: Xrefs: win-base.dwg;win-watr.dwg
Path: F:\BMAP-STD\Windsor\Utilities\wat21-30.dwg Layout Name: Water 28 Plot Date: Aug 19, 2011 at 09:22

PREPARED BY: COASTLAND CIVIL ENGINEERING
1400 NEOTOMAS AVENUE
SANTA ROSA, CA 95405 (707) 571-8005

DATE: JULY 2011

TOWN OF WINDSOR
WATER FACILITIES MAP
P.O. BOX 100
WINDSOR, CA 95492 (707) 838-1000

THIS MAP IS INTENDED FOR THE SOLE USE BY THE TOWN OF WINDSOR

100 0 100 200
scale feet
Scale: 1"=200'

WATER

| | | |
|---|---|---|
| 20 | 21 | 22 |
| 27 | 28 | 29 |
| 34 | 35 | 36 |

28




Images: \ Xrefs: win-base.dwg win-watr.dwg
Path: F:\BMAP-STD\Windsor\Utilities\wa121-30.dwg Layout Name: Water 29 Plot Date: Aug 19, 2011 at 09:23

PREPARED BY: COASTLAND CIVIL ENGINEERING
1400 NEOTOMAS AVENUE
SANTA ROSA, CA 95405 (707) 571-8005

DATE: JULY 2011

TOWN OF WINDSOR
WATER FACILITIES MAP
P.O. BOX 100
WINDSOR, CA 95492 (707) 838-1000


THIS MAP IS INTENDED FOR THE SOLE USE BY THE TOWN OF WINDSOR

100 0 100 200
scale feet
Scale: 1"=200'

WATER

| | | |
|---|---|---|
| 21 | 22 | 23 |
| 28 | 29 | 30 |
| 35 | 36 | 37 |

29

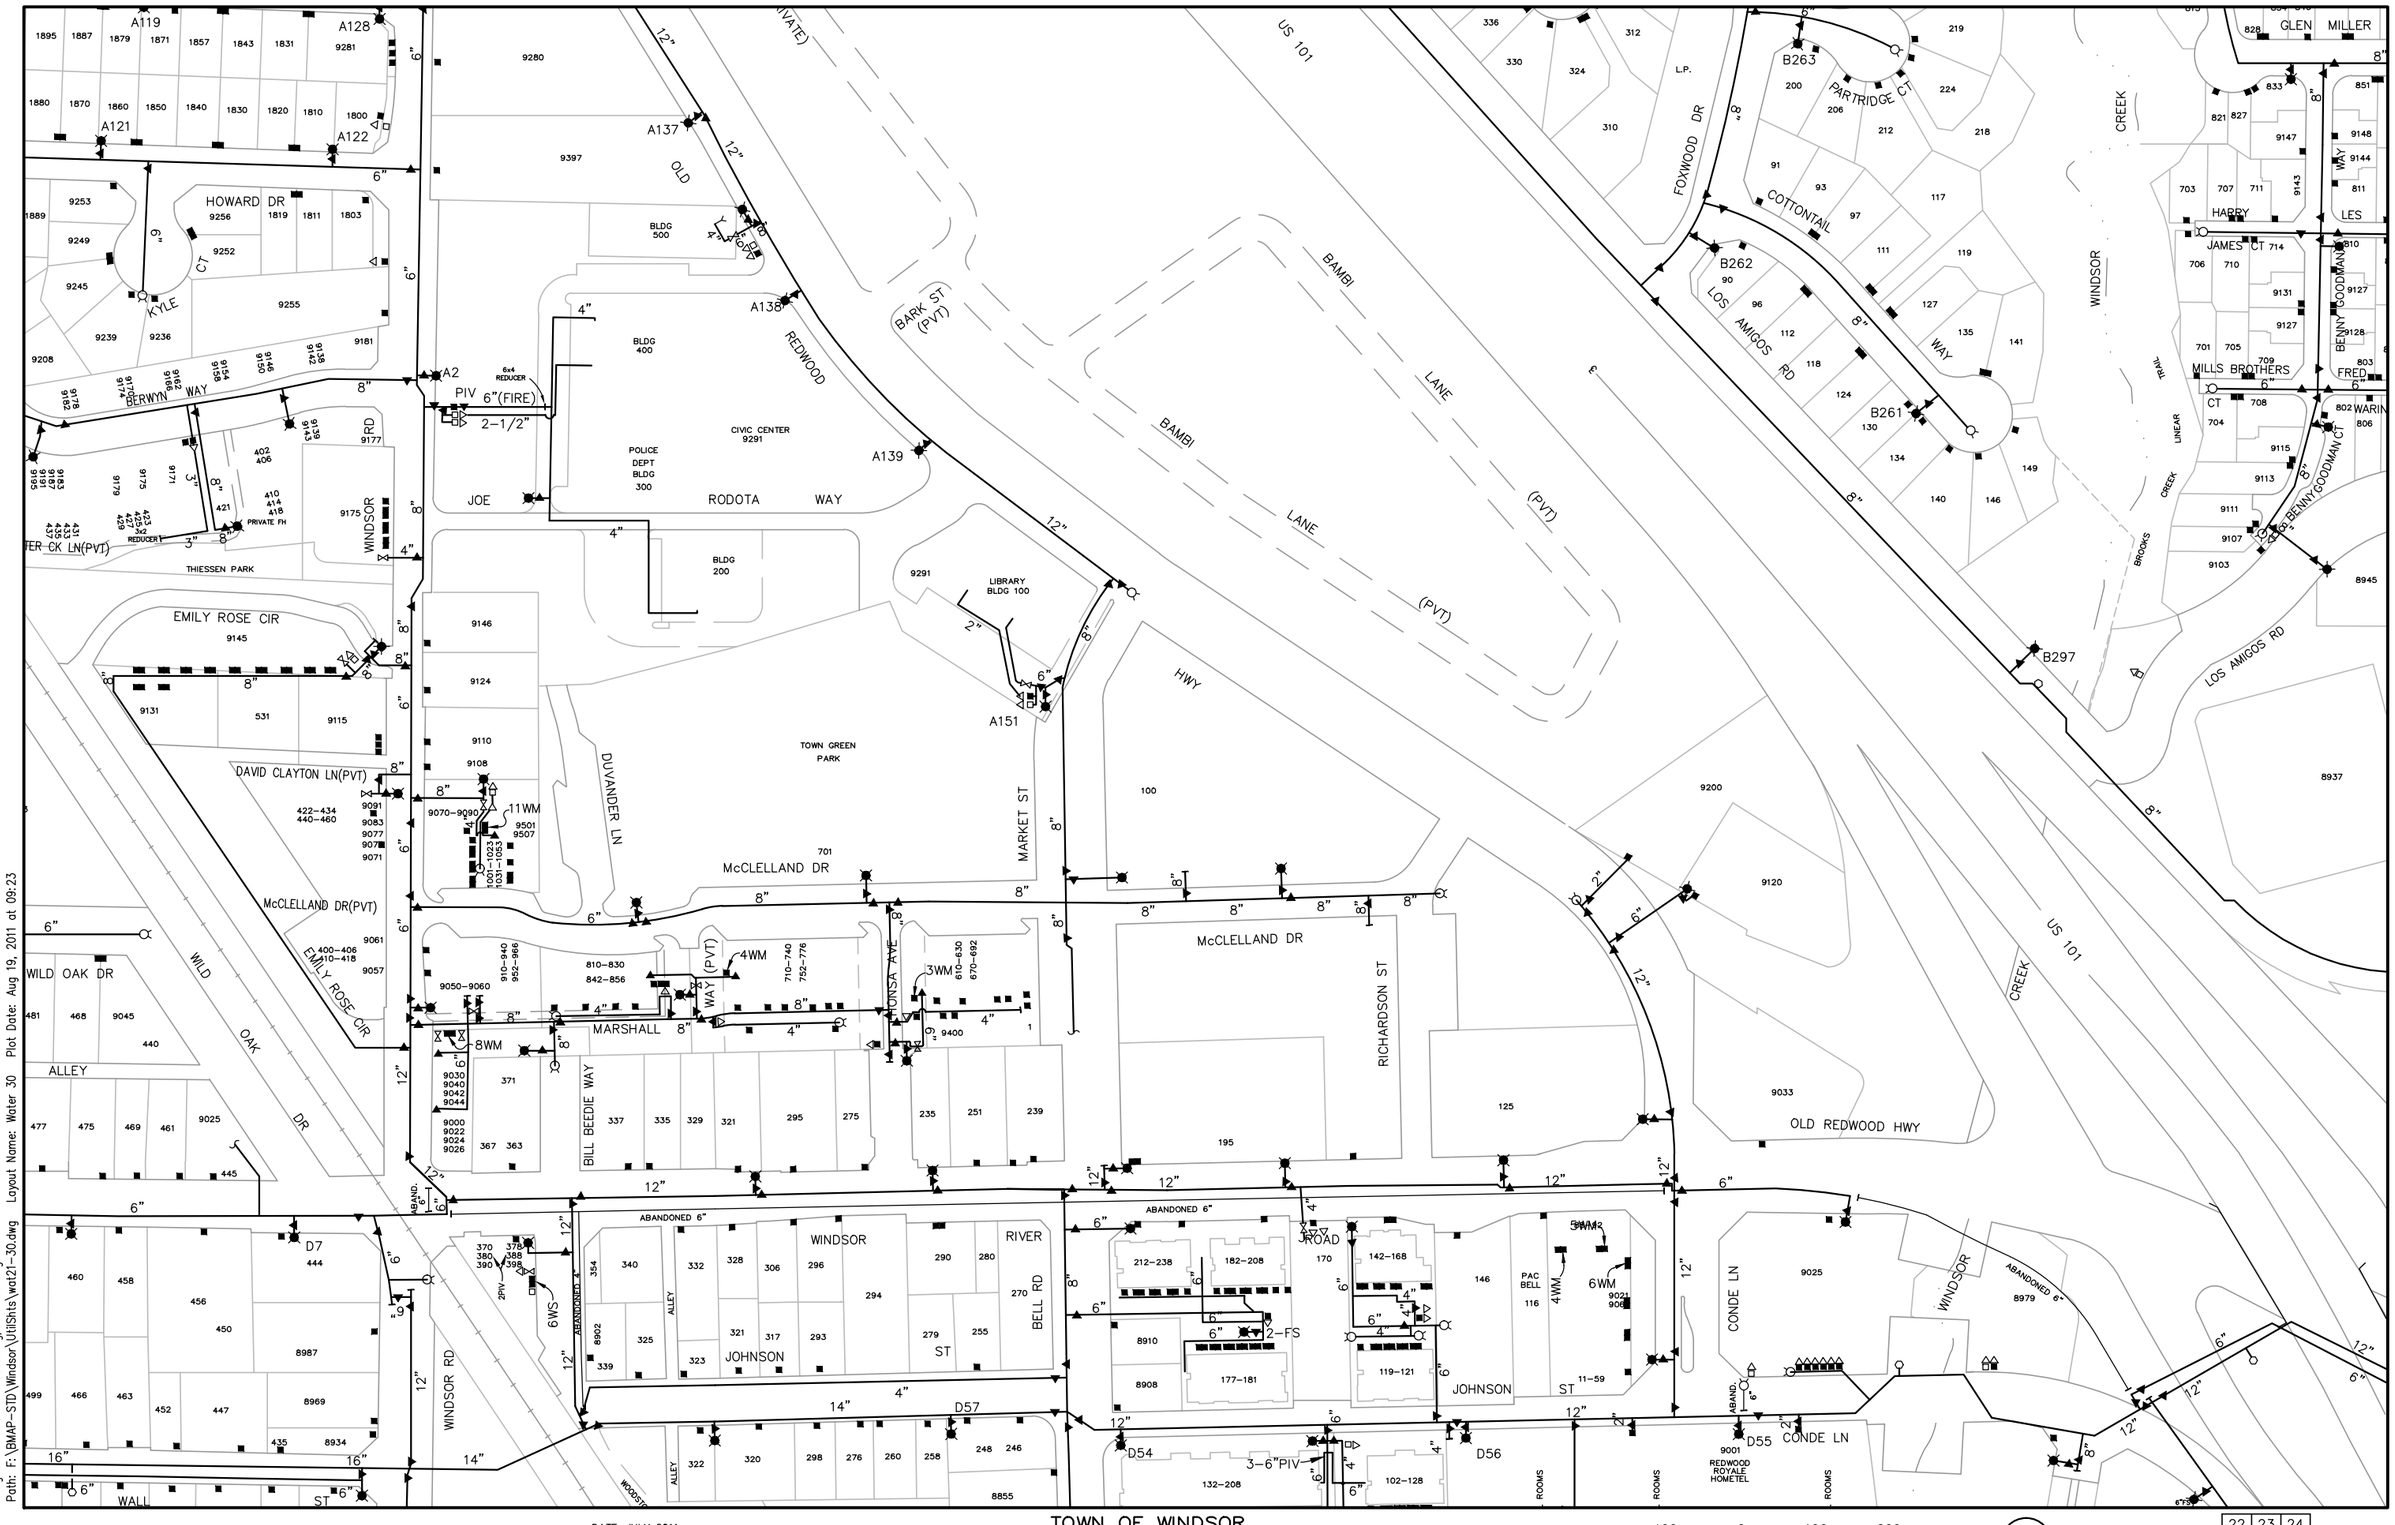


Images: Xrefs: win-base.dwg;win-watr.dwg
Path: F:\BMAP-STD\Windsor\Utilities\wat21-30.dwg Layout Name: Water 30 Plot Date: Aug 19, 2011 at 09:23

PREPARED BY: COASTLAND CIVIL ENGINEERING
1400 NEOTOMAS AVENUE
SANTA ROSA, CA 95405 (707) 571-8005

DATE: JULY 2011

# TOWN OF WINDSOR

WATER FACILITIES MAP
P.O. BOX 100
WINDSOR, CA 95492 (707) 838-1000


THIS MAP IS INTENDED FOR THE SOLE USE BY THE TOWN OF WINDSOR

100 0 100 200
scale feet
Scale: 1"=200'

WATER

| | | |
|---|---|---|
| 22 | 23 | 24 |
| 29 | 30 | 31 |
| 36 | 37 | 38 |

30

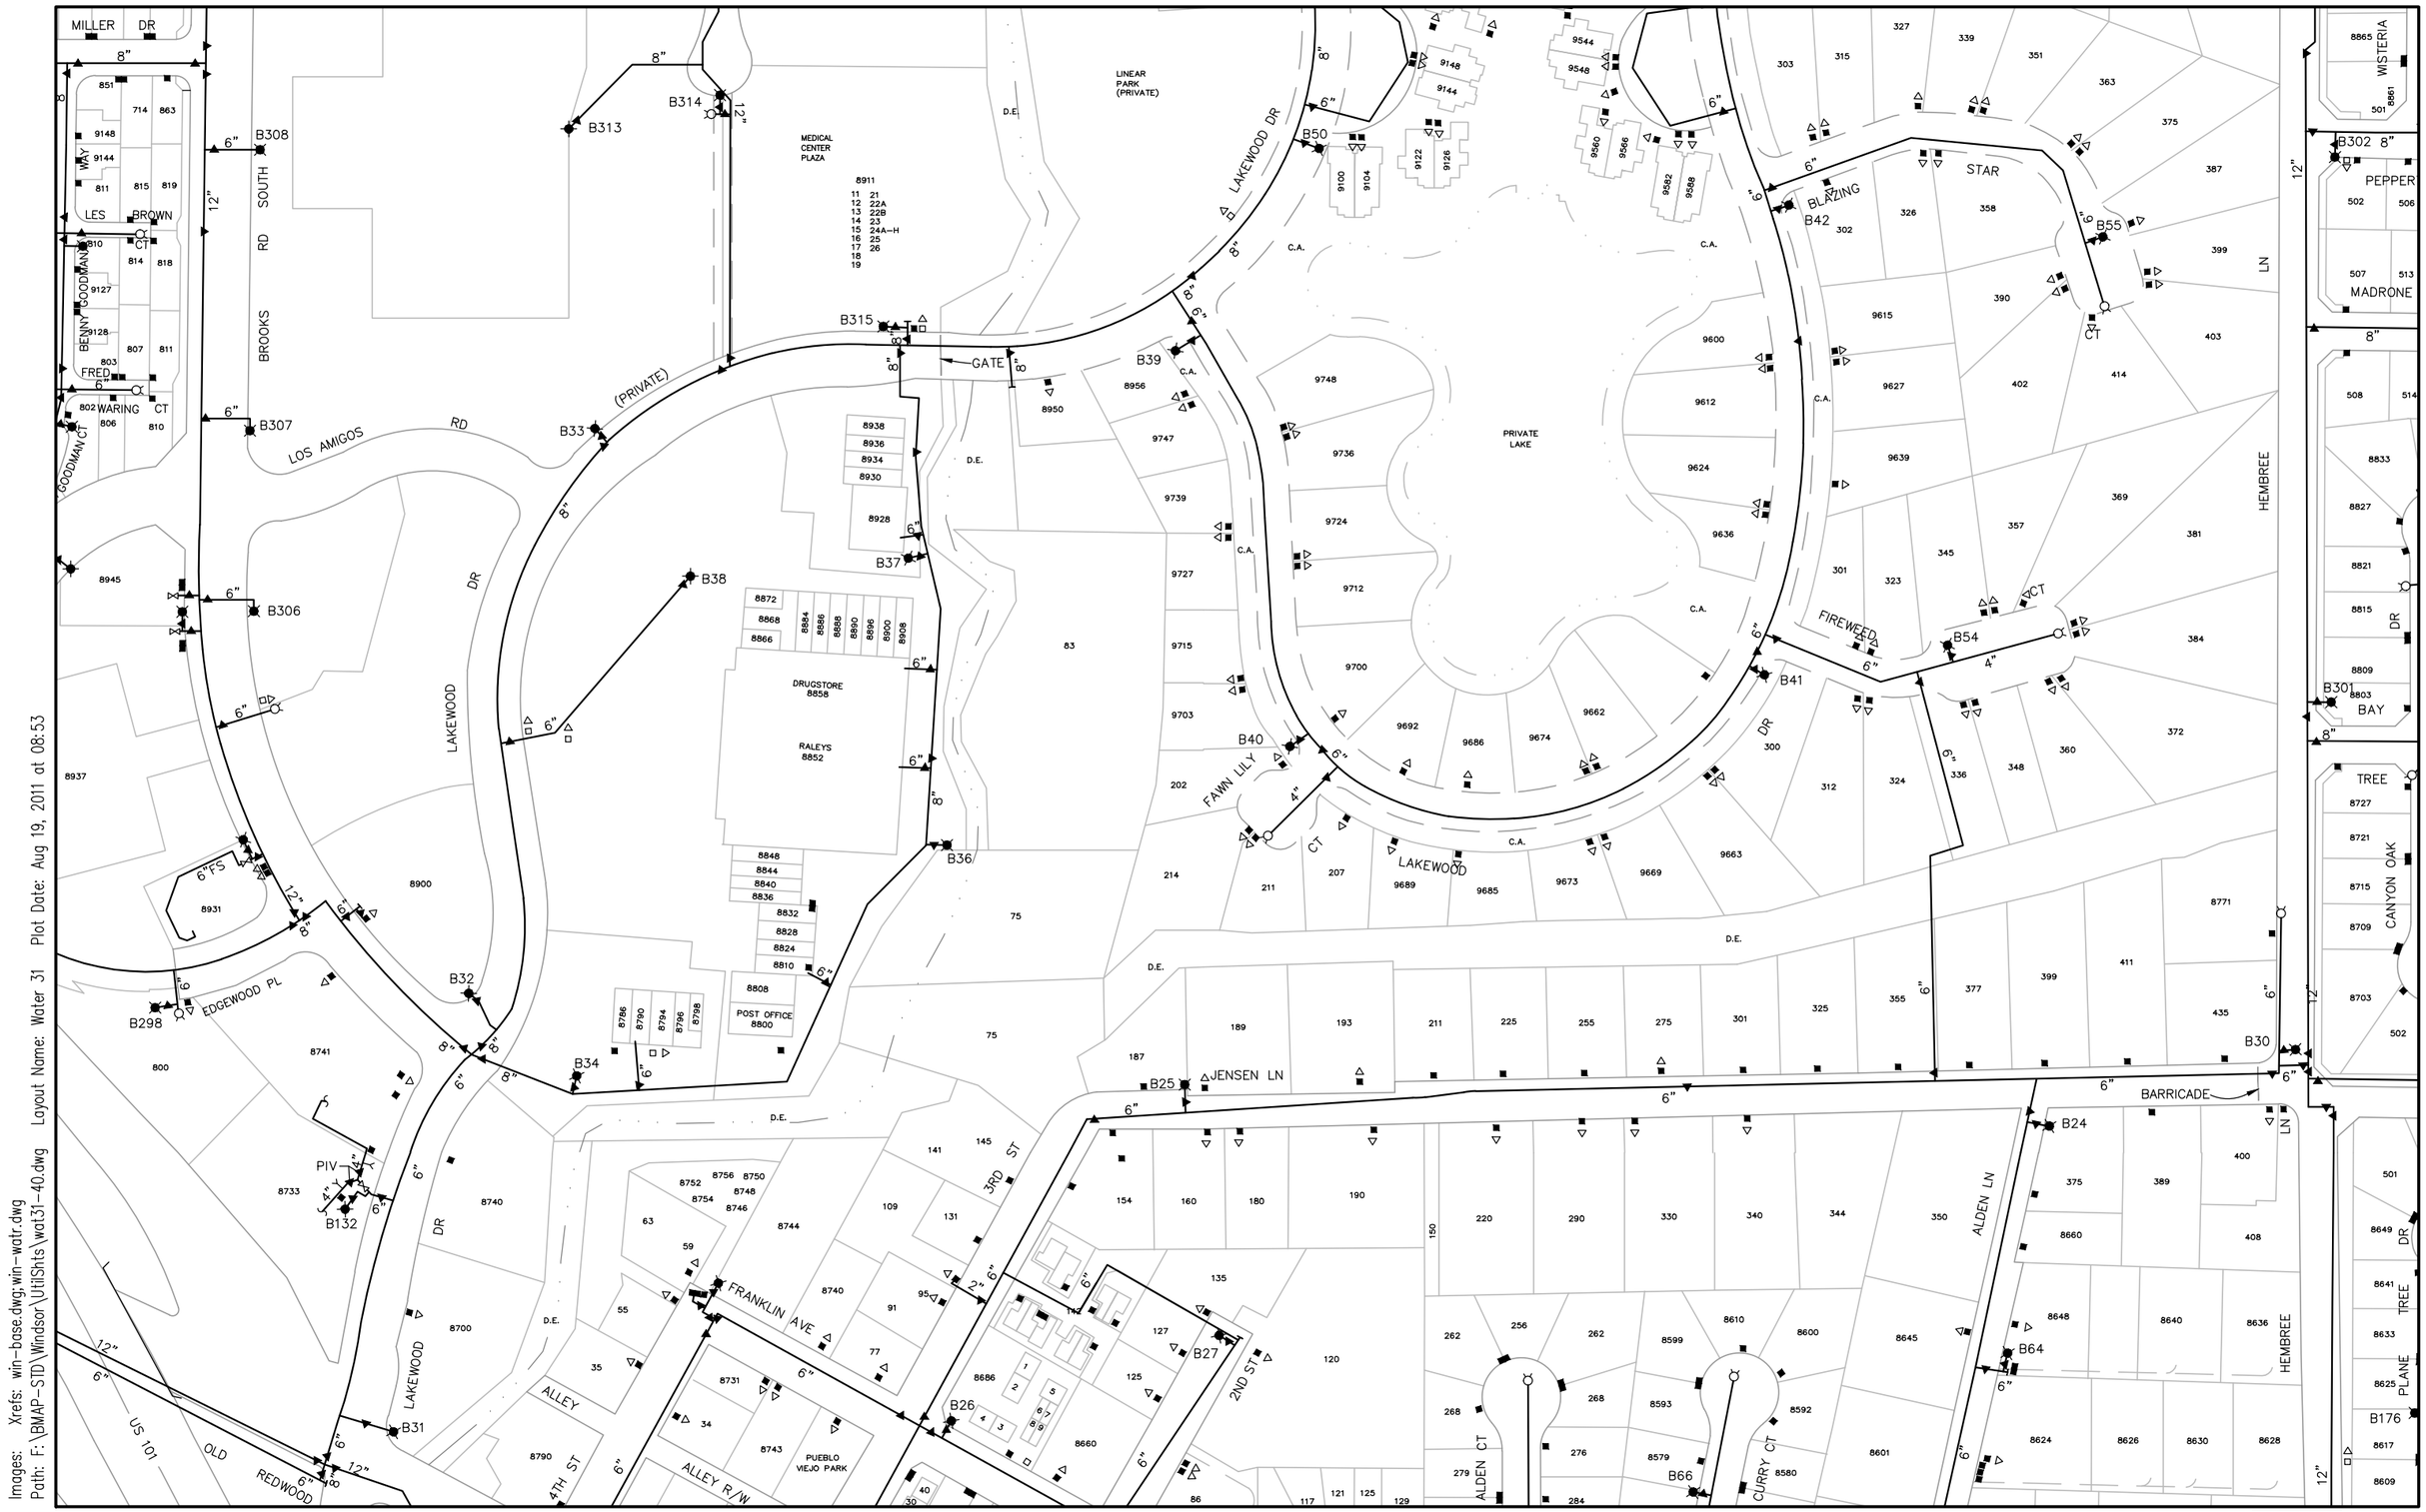


Images: Xrefs: win-base.dwg,win-watr.dwg
Path: F:\BMAP-STD\Windsor\UtilShts\wat31-40.dwg Layout Name: Water 31 Plot Date: Aug 19, 2011 at 08:53

PREPARED BY: COASTLAND CIVIL ENGINEERING
1400 NEOTOMAS AVENUE
SANTA ROSA, CA 95405 (707) 571-8005

DATE: JULY 2011

# TOWN OF WINDSOR

WATER FACILITIES MAP
P.O. BOX 100
WINDSOR, CA 95492 (707) 838-1000


THIS MAP IS INTENDED FOR THE SOLE USE BY THE TOWN OF WINDSOR

100 0 100 200
scale feet
Scale: 1"=200'

| | | |
|---|---|---|
| 23 | 24 | 25 |
| 30 | 31 | 32 |
| 37 | 38 | 39 |

WATER

31

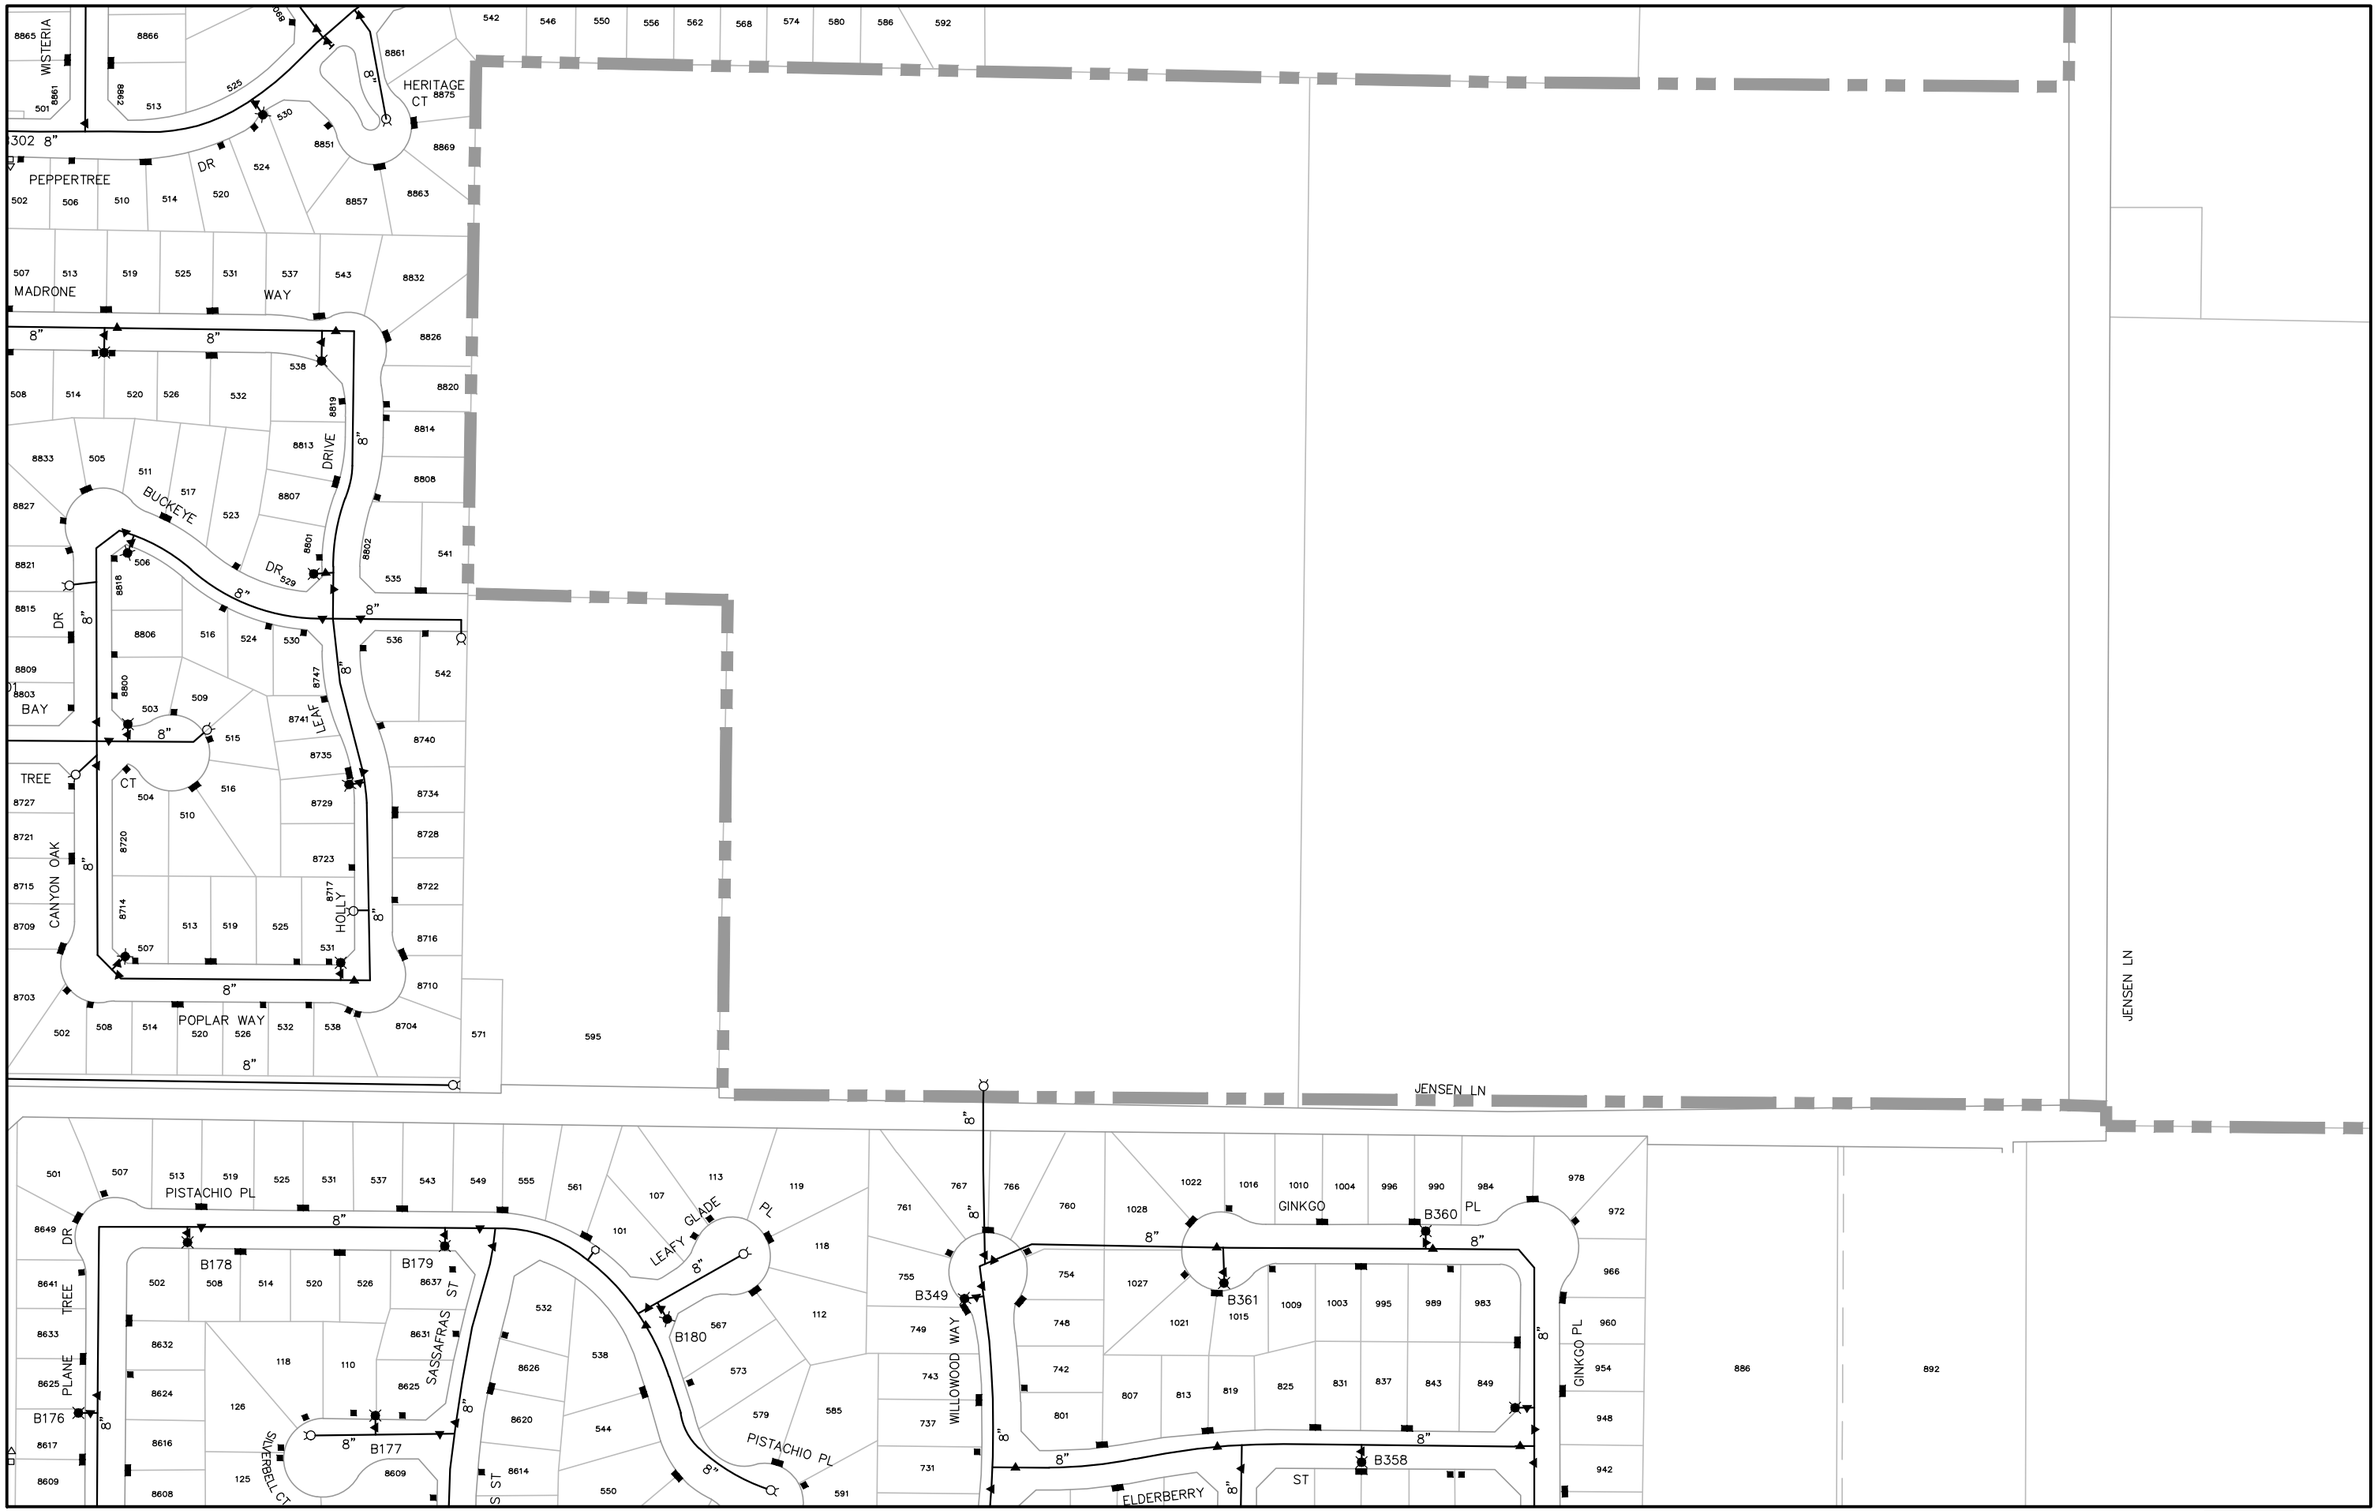


Images: Xrefs: win-base.dwg;win-watr.dwg
Path: F:\BMAP-STD\Windsor\UtilShts\wat31-40.dwg Layout Name: Water 32 Plot Date: Aug 19, 2011 at 08:53

PREPARED BY: COASTLAND CIVIL ENGINEERING
1400 NEOTOMAS AVENUE
SANTA ROSA, CA 95405 (707) 571-8005

DATE: JULY 2011

TOWN OF WINDSOR
WATER FACILITIES MAP
P.O. BOX 100
WINDSOR, CA 95492 (707) 838-1000

THIS MAP IS INTENDED FOR THE SOLE USE BY THE TOWN OF WINDSOR


100 0 100 200
scale feet
Scale: 1"=200'

WATER

| | | |
|---|---|---|
| 24 | 25 | 26 |
| 31 | 32 | 33 |
| 38 | 39 | 40 |

32

Images: Xrefs: win-base.dwg;win-watr.dwg
Path: F:\BMAP-STD\Windsor\UtilShts\wat31-40.dwg Layout Name: Water 33 Plot Date: Aug 19, 2011 at 08:53

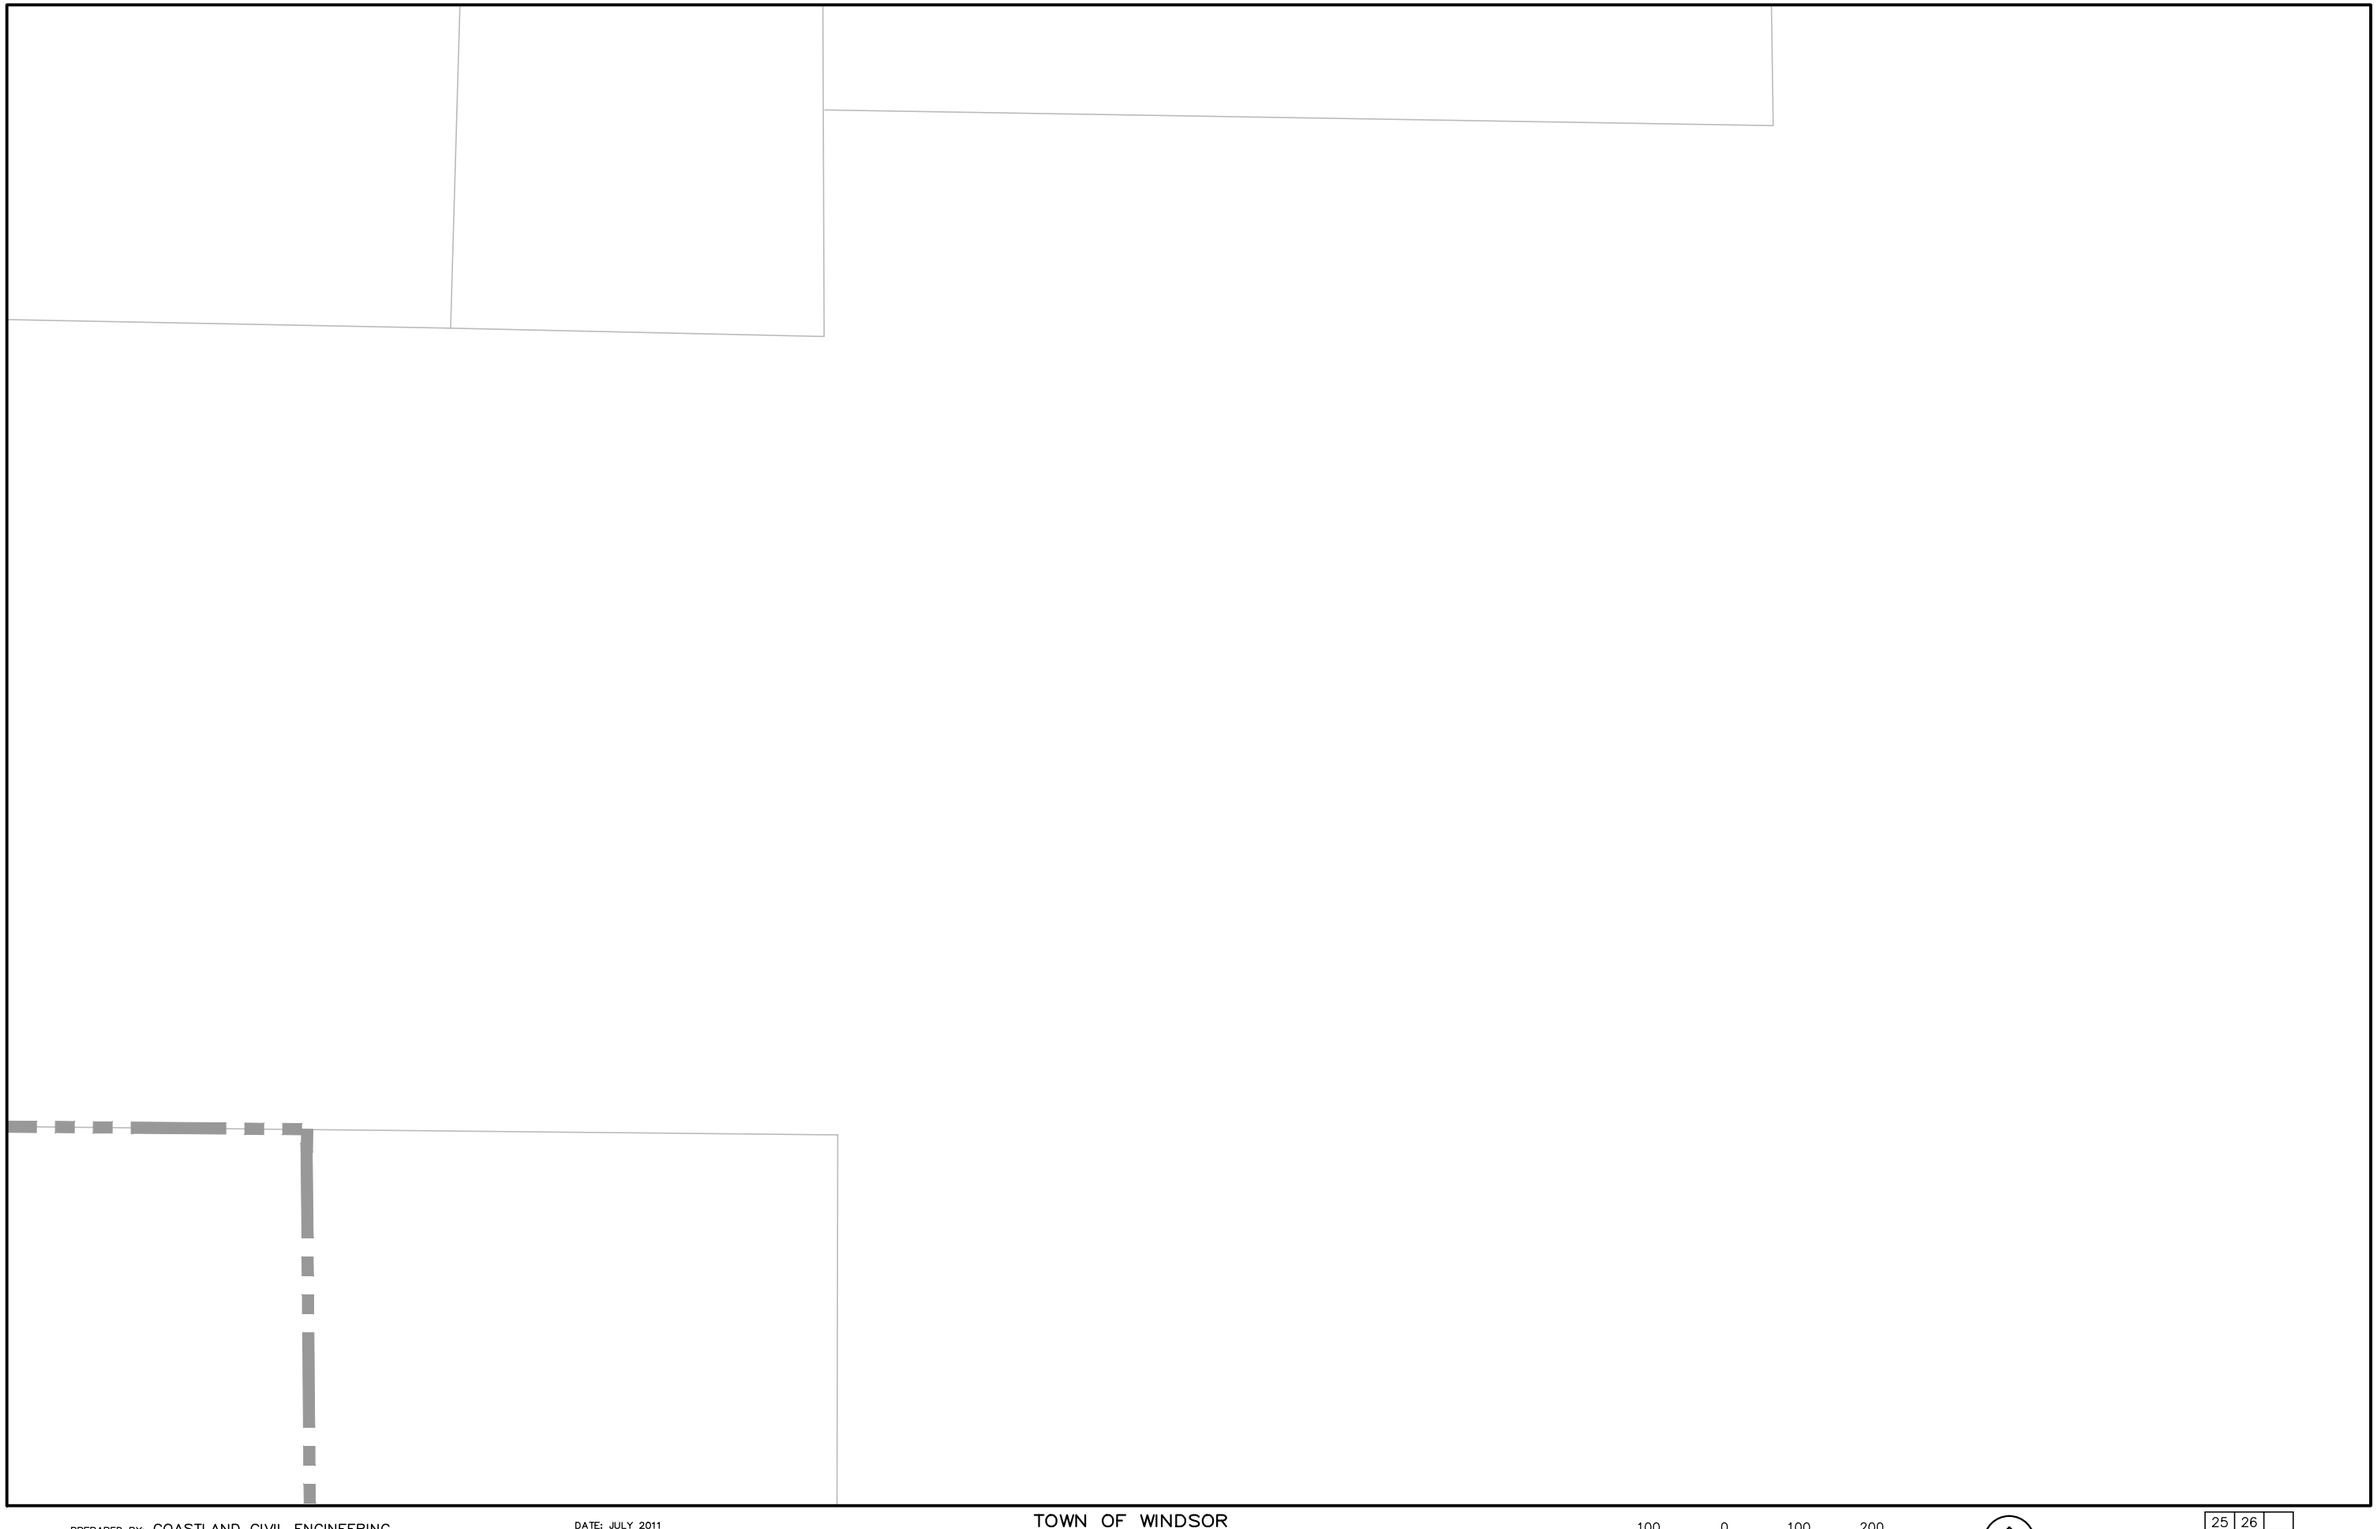

PREPARED BY: COASTLAND CIVIL ENGINEERING
1400 NEOTOMAS AVENUE
SANTA ROSA, CA 95405 (707) 571-8005

DATE: JULY 2011

TOWN OF WINDSOR
WATER FACILITIES MAP
P.O. BOX 100
WINDSOR, CA 95492 (707) 838-1000

THIS MAP IS INTENDED FOR THE SOLE USE BY THE TOWN OF WINDSOR

100 0 100 200
scale feet
Scale: 1"=200'

WATER

| | | |
|---|---|---|
| 25 | 26 | |
| 32 | 33 | |
| 39 | 40 | |




Images: Xrefs: win-base.dwg;win-watr.dwg
Path: F:\BMAP-STD\Windsor\UtilShts\wat31-40.dwg Layout Name: Water 36 Plot Date: Aug 19, 2011 at 08:54

PREPARED BY: COASTLAND CIVIL ENGINEERING
1400 NEOTOMAS AVENUE
SANTA ROSA, CA 95405 (707) 571-8005

DATE: JULY 2011

TOWN OF WINDSOR
WATER FACILITIES MAP
P.O. BOX 100
WINDSOR, CA 95492 (707) 838-1000


THIS MAP IS INTENDED FOR THE SOLE USE BY THE TOWN OF WINDSOR

100 0 100 200
scale feet
Scale: 1"=200'

WATER

| | | |
|---|---|---|
| 28 | 29 | 30 |
| 35 | 36 | 37 |
| 41 | 42 | 43 |

36

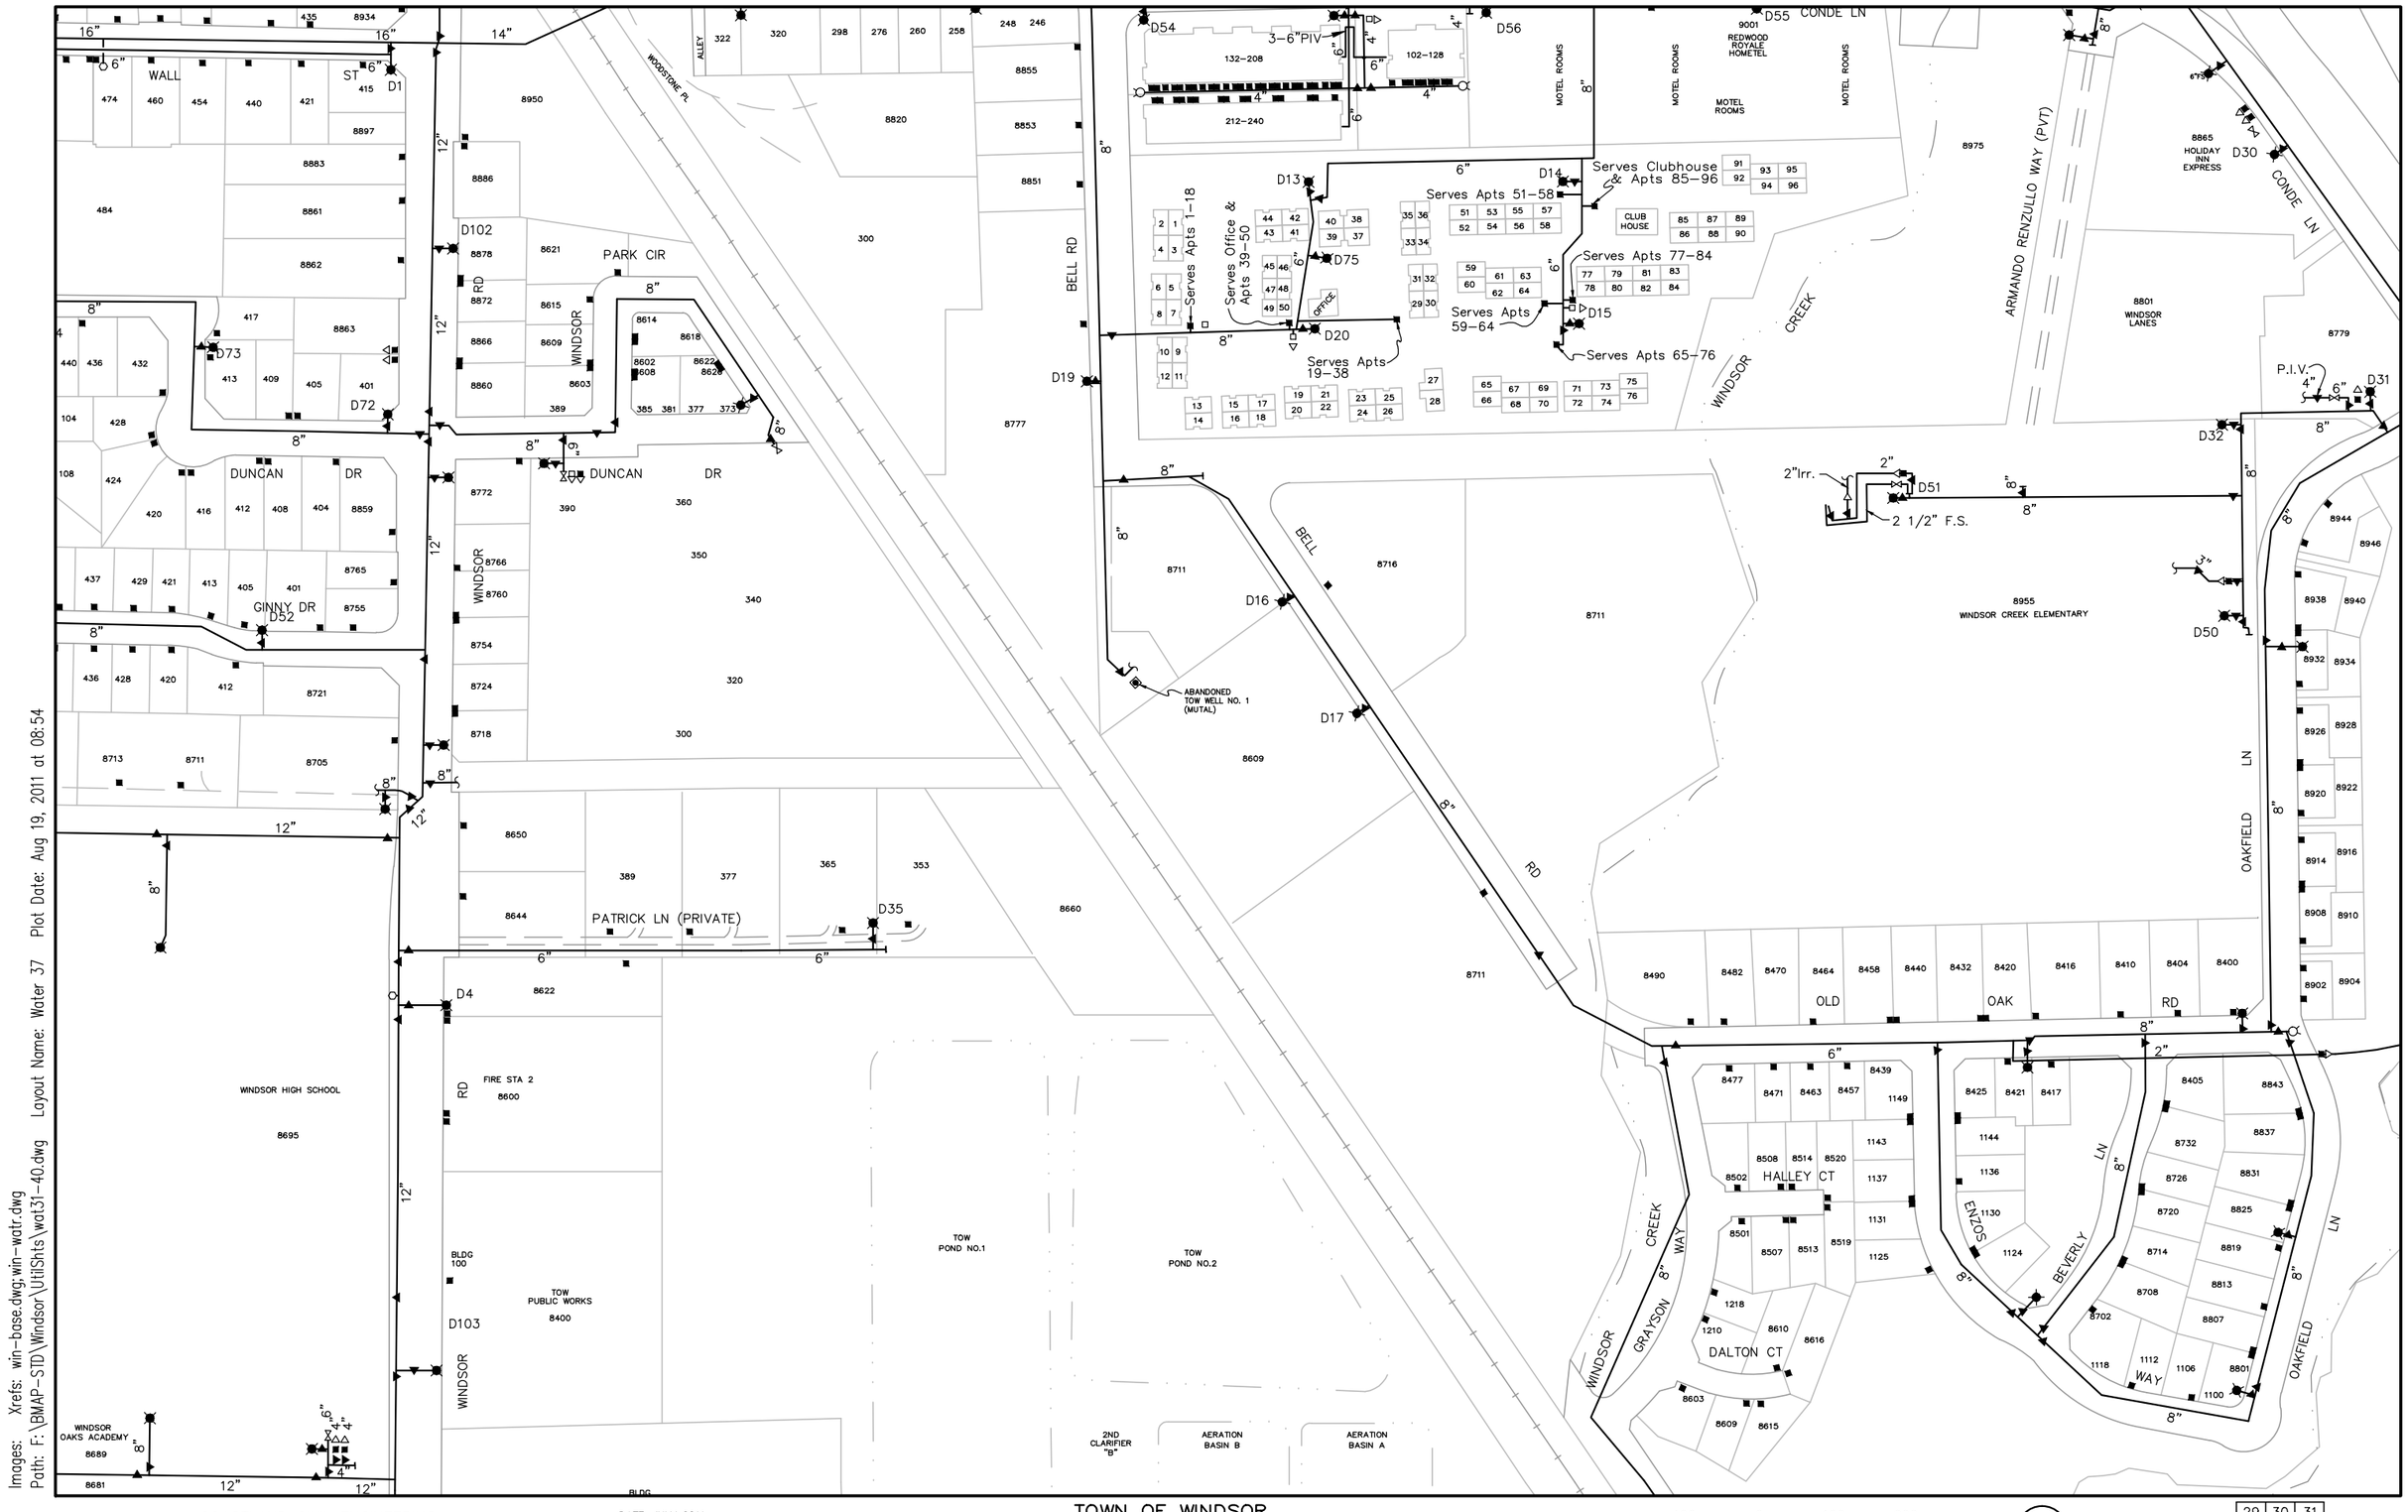


Images: Xrefs: win-base.dwg;win-watr.dwg
Path: F:\BMAP-STD\Windsor\UtilShts\wat31-40.dwg Layout Name: Water 37 Plot Date: Aug 19, 2011 at 08:54

PREPARED BY: COASTLAND CIVIL ENGINEERING
1400 NEOTOMAS AVENUE
SANTA ROSA, CA 95405 (707) 571-8005

DATE: JULY 2011

# TOWN OF WINDSOR

WATER FACILITIES MAP
P.O. BOX 100
WINDSOR, CA 95492 (707) 838-1000

THIS MAP IS INTENDED FOR THE SOLE USE BY THE TOWN OF WINDSOR

100 0 100 200
scale feet
Scale: 1"=200'

WATER

| | | |
|---|---|---|
| 29 | 30 | 31 |
| 36 | 37 | 38 |
| 42 | 43 | 44 |

37

Images: Xrefs: win-base.dwg win-watr.dwg
Path: F:\BMAP-STD\Windsor\UtilShts\wat31-40.dwg Layout Name: Water 38 Plot Date: Aug 19, 2011 at 08:54

PREPARED BY: COASTLAND CIVIL ENGINEERING
1400 NEOTOMAS AVENUE
SANTA ROSA, CA 95405 (707) 571-8005

DATE: JULY 2011

# TOWN OF WINDSOR


WATER FACILITIES MAP
P.O. BOX 100
WINDSOR, CA 95492 (707) 838-1000

THIS MAP IS INTENDED FOR THE SOLE USE BY THE TOWN OF WINDSOR

100 0 100 200
scale feet
Scale: 1"=200'

| | | |
|---|---|---|
| 30 | 31 | 32 |
| 37 | 38 | 39 |
| 43 | 44 | 45 |

WATER 38

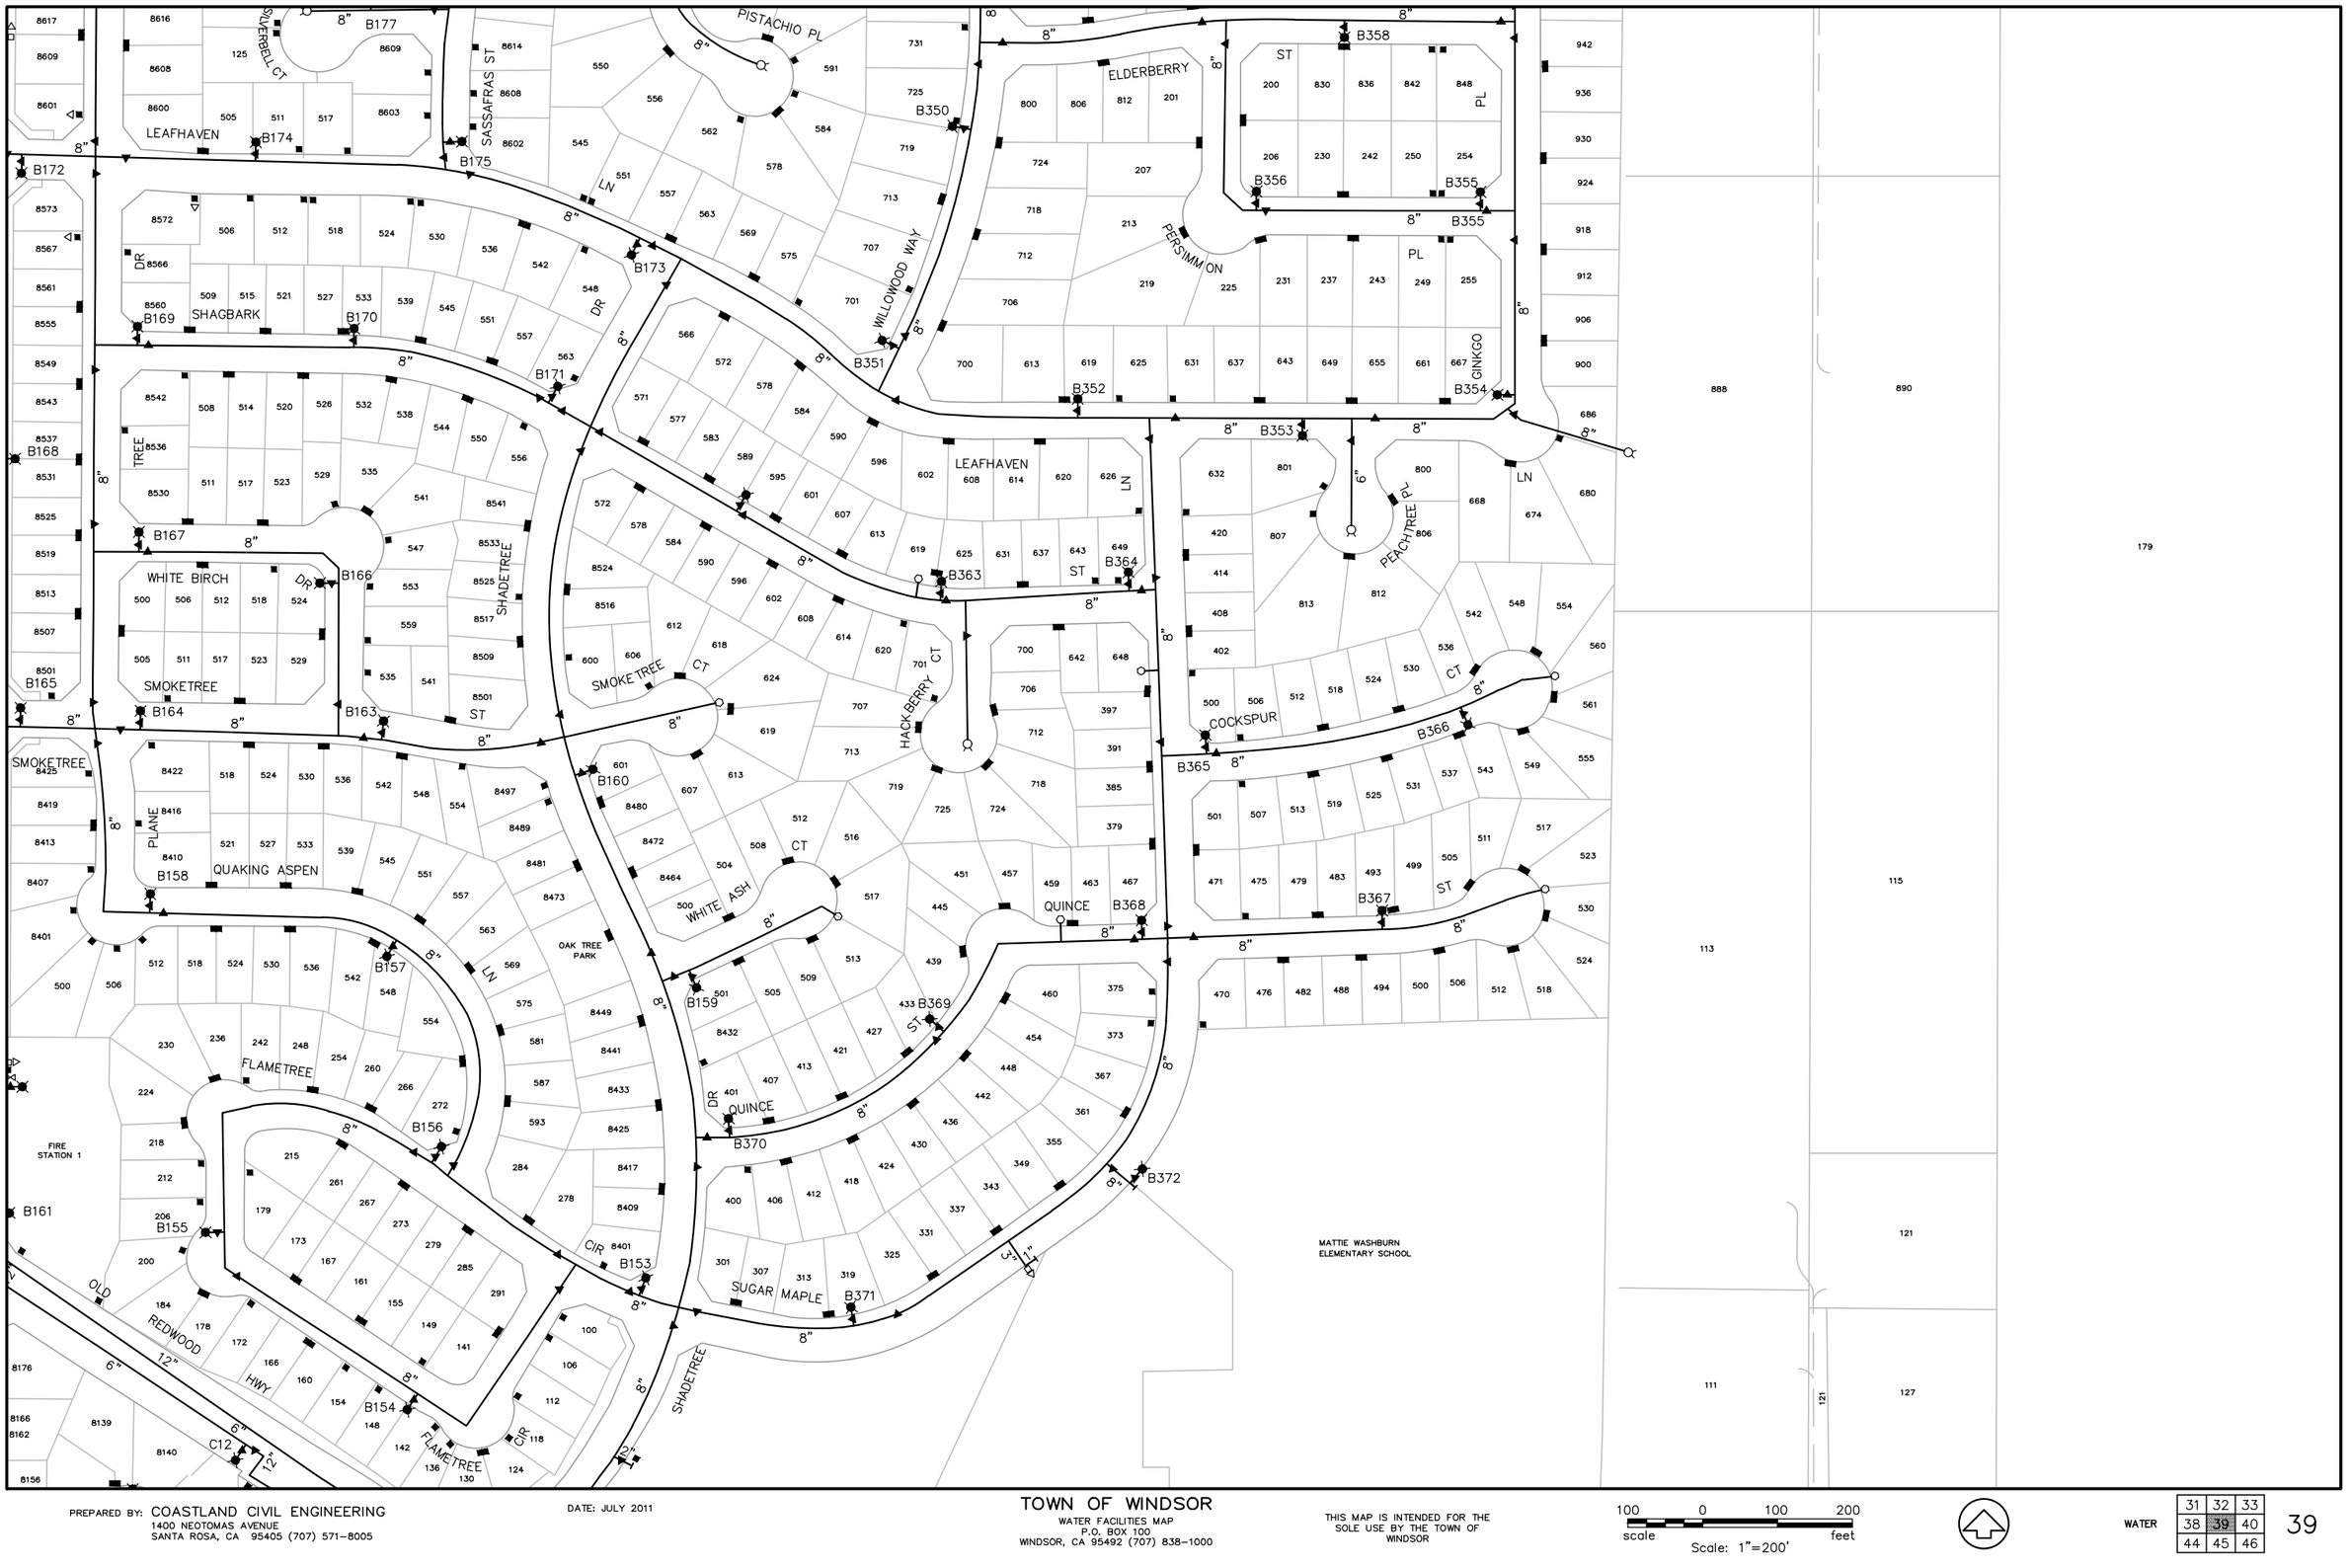


Images: Xrefs: win-base.dwg;win-watr.dwg Layout Name: Water 39 Plot Date: Aug 19, 2011 at 08:54
Path: F:\BMAP-STD\Windsor\UtilShts\wat31-40.dwg

PREPARED BY: COASTLAND CIVIL ENGINEERING
1400 NEOTOMAS AVENUE
SANTA ROSA, CA 95405 (707) 571-8005

DATE: JULY 2011

TOWN OF WINDSOR
WATER FACILITIES MAP
P.O. BOX 100
WINDSOR, CA 95492 (707) 838-1000


THIS MAP IS INTENDED FOR THE SOLE USE BY THE TOWN OF WINDSOR

100 0 100 200
scale feet
Scale: 1"=200'

WATER

| | | |
|---|---|---|
| 31 | 32 | 33 |
| 38 | 39 | 40 |
| 44 | 45 | 46 |

39

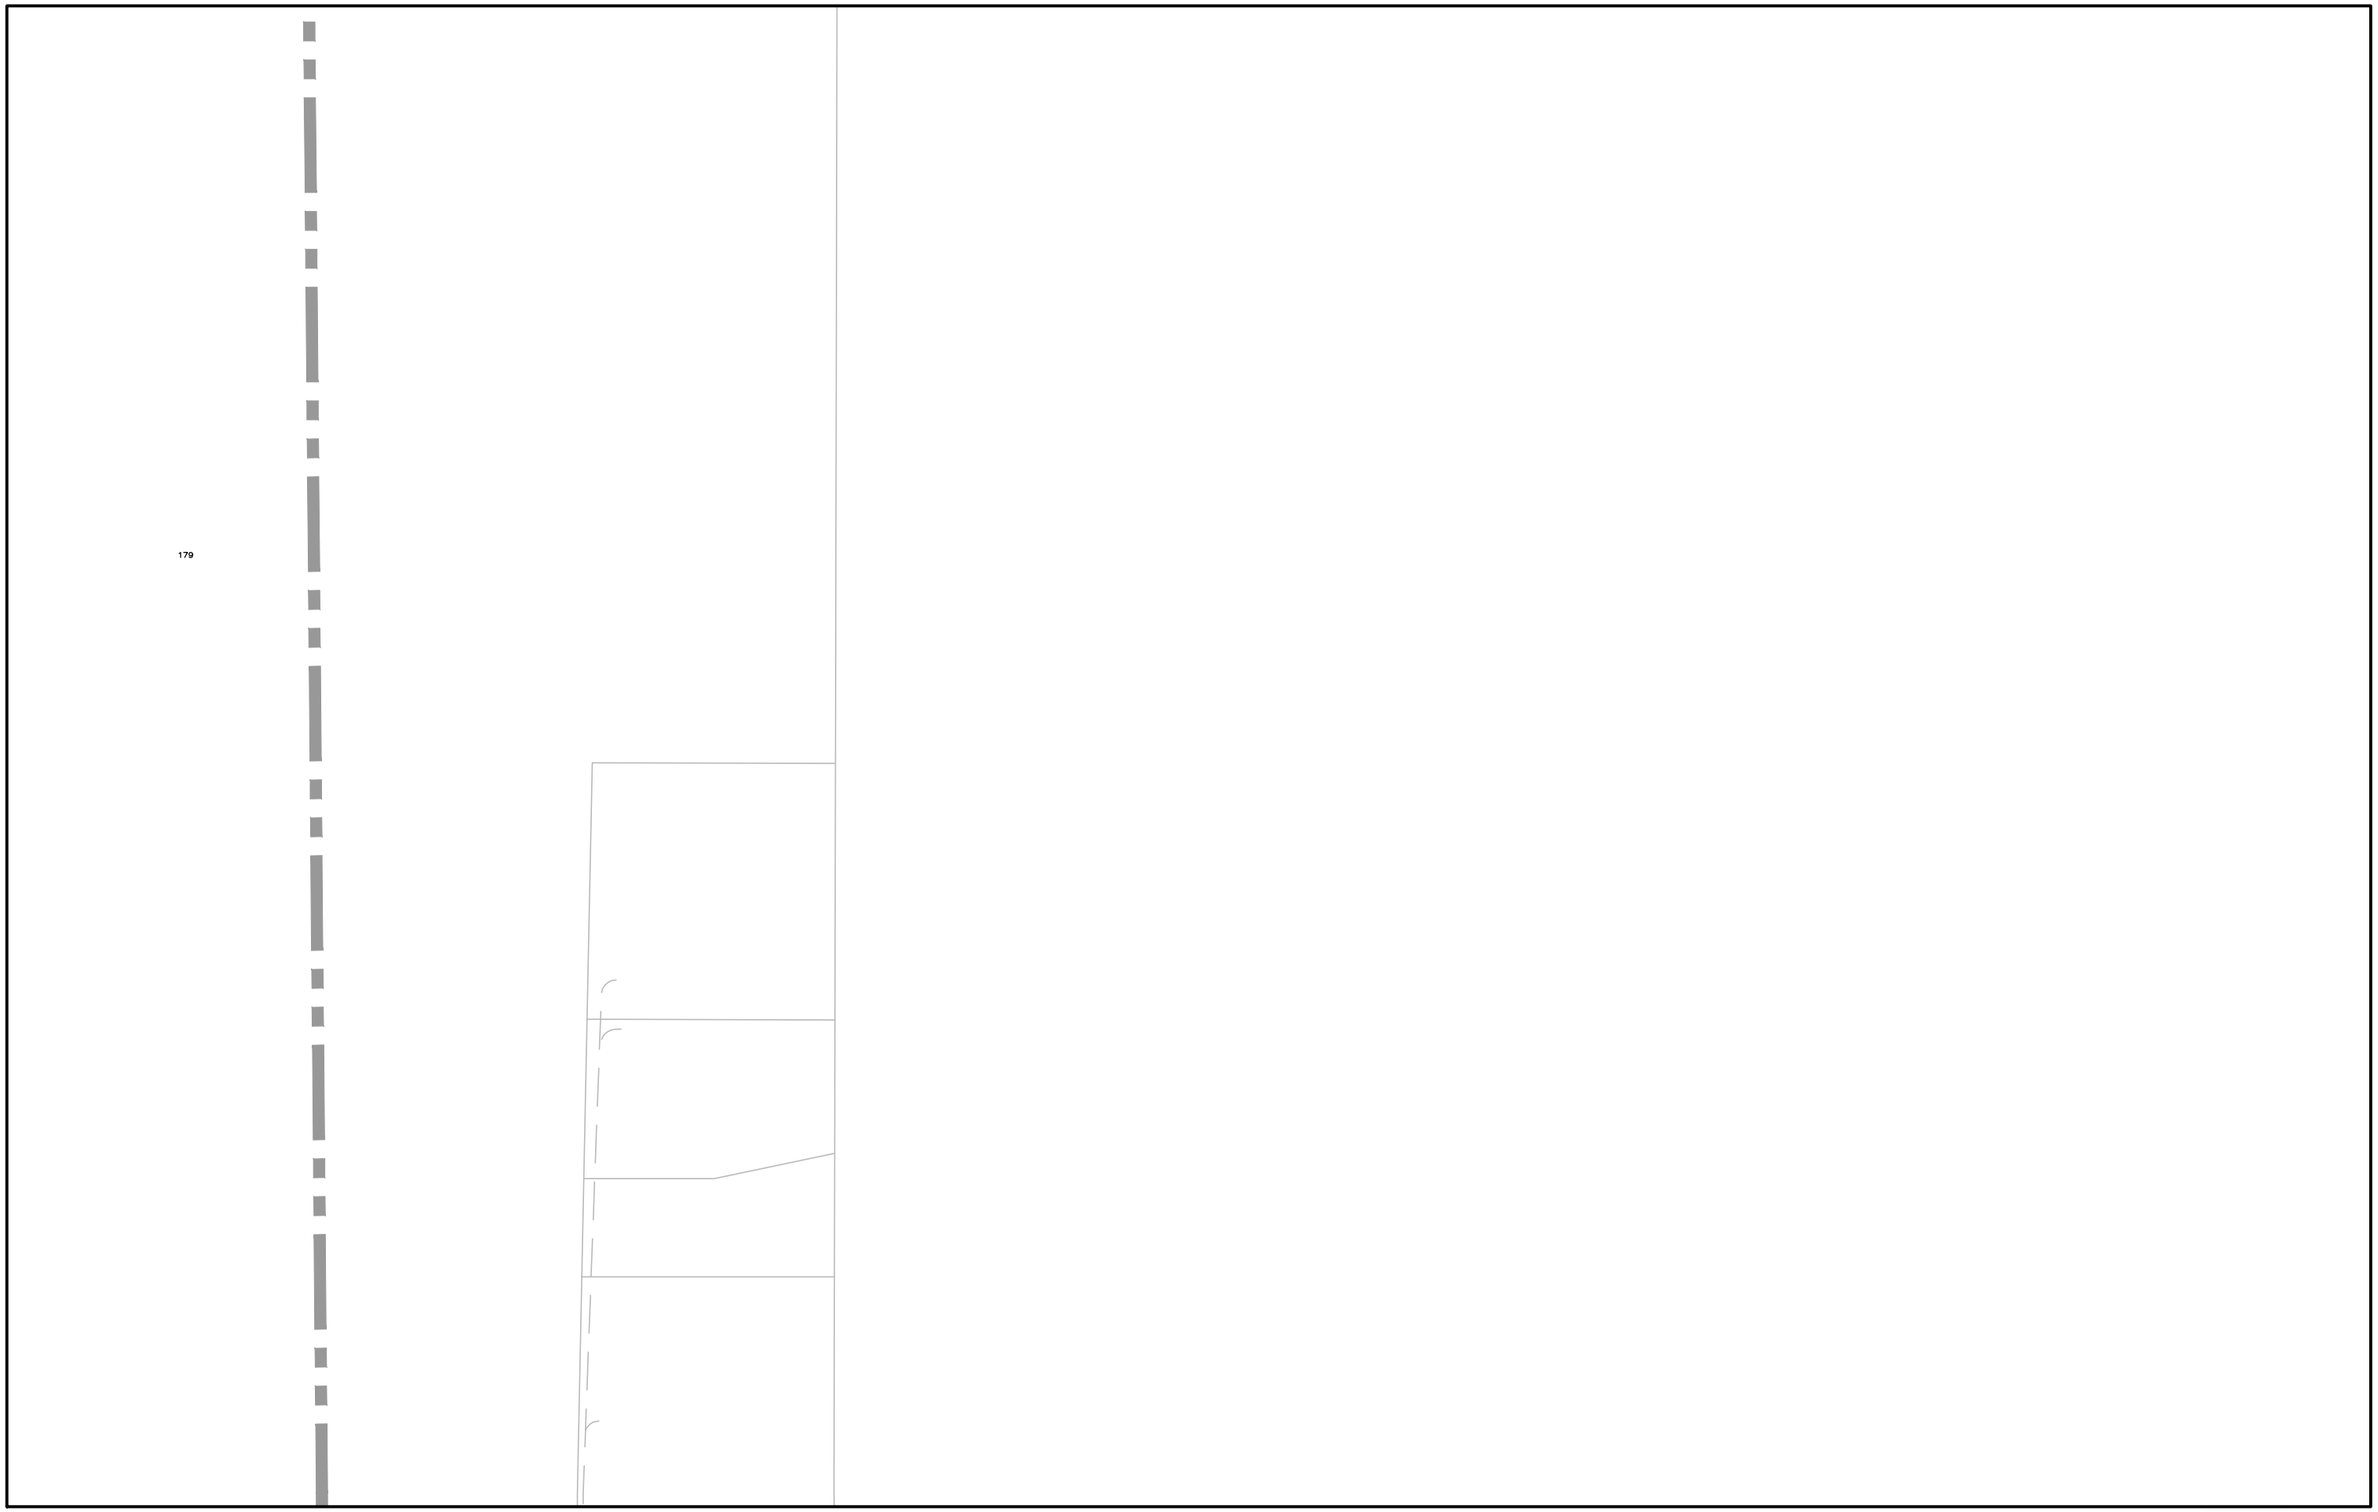


Images: Xrefs: win-base.dwg;win-watr.dwg
Path: F:\BMAP-STD\Windsor\UtilShts\wat31-40.dwg Layout Name: Water 40 Plot Date: Aug 19, 2011 at 08:55

PREPARED BY: COASTLAND CIVIL ENGINEERING
1400 NEOTOMAS AVENUE
SANTA ROSA, CA 95405 (707) 571-8005

DATE: JULY 2011

TOWN OF WINDSOR
WATER FACILITIES MAP
P.O. BOX 100
WINDSOR, CA 95492 (707) 838-1000

THIS MAP IS INTENDED FOR THE SOLE USE BY THE TOWN OF WINDSOR

100 0 100 200
scale feet
Scale: 1"=200'

WATER

| | | |
|---|---|---|
| 32 | 33 | |
| 39 | 40 | |
| 45 | 46 | 47 |

40

Images: Xrefs: win-base.dwg,win-watr.dwg
Path: F:\BMAP-STD\Windsor\UtilShts\wat41-50.dwg Layout Name: Water 42 Plot Date: Aug 19, 2011 at 09:41

PREPARED BY: COASTLAND CIVIL ENGINEERING
1400 NEOTOMAS AVENUE
SANTA ROSA, CA 95405 (707) 571-8005

DATE: JULY 2011

# TOWN OF WINDSOR

WATER FACILITIES MAP
P.O. BOX 100
WINDSOR, CA 95492 (707) 838-1000


THIS MAP IS INTENDED FOR THE SOLE USE BY THE TOWN OF WINDSOR

100 0 100 200
scale feet
Scale: 1"=200'

WATER

| | | |
|---|---|---|
| 35 | 36 | 37 |
| 41 | 42 | 43 |
| 48 | 49 | 50 |

42

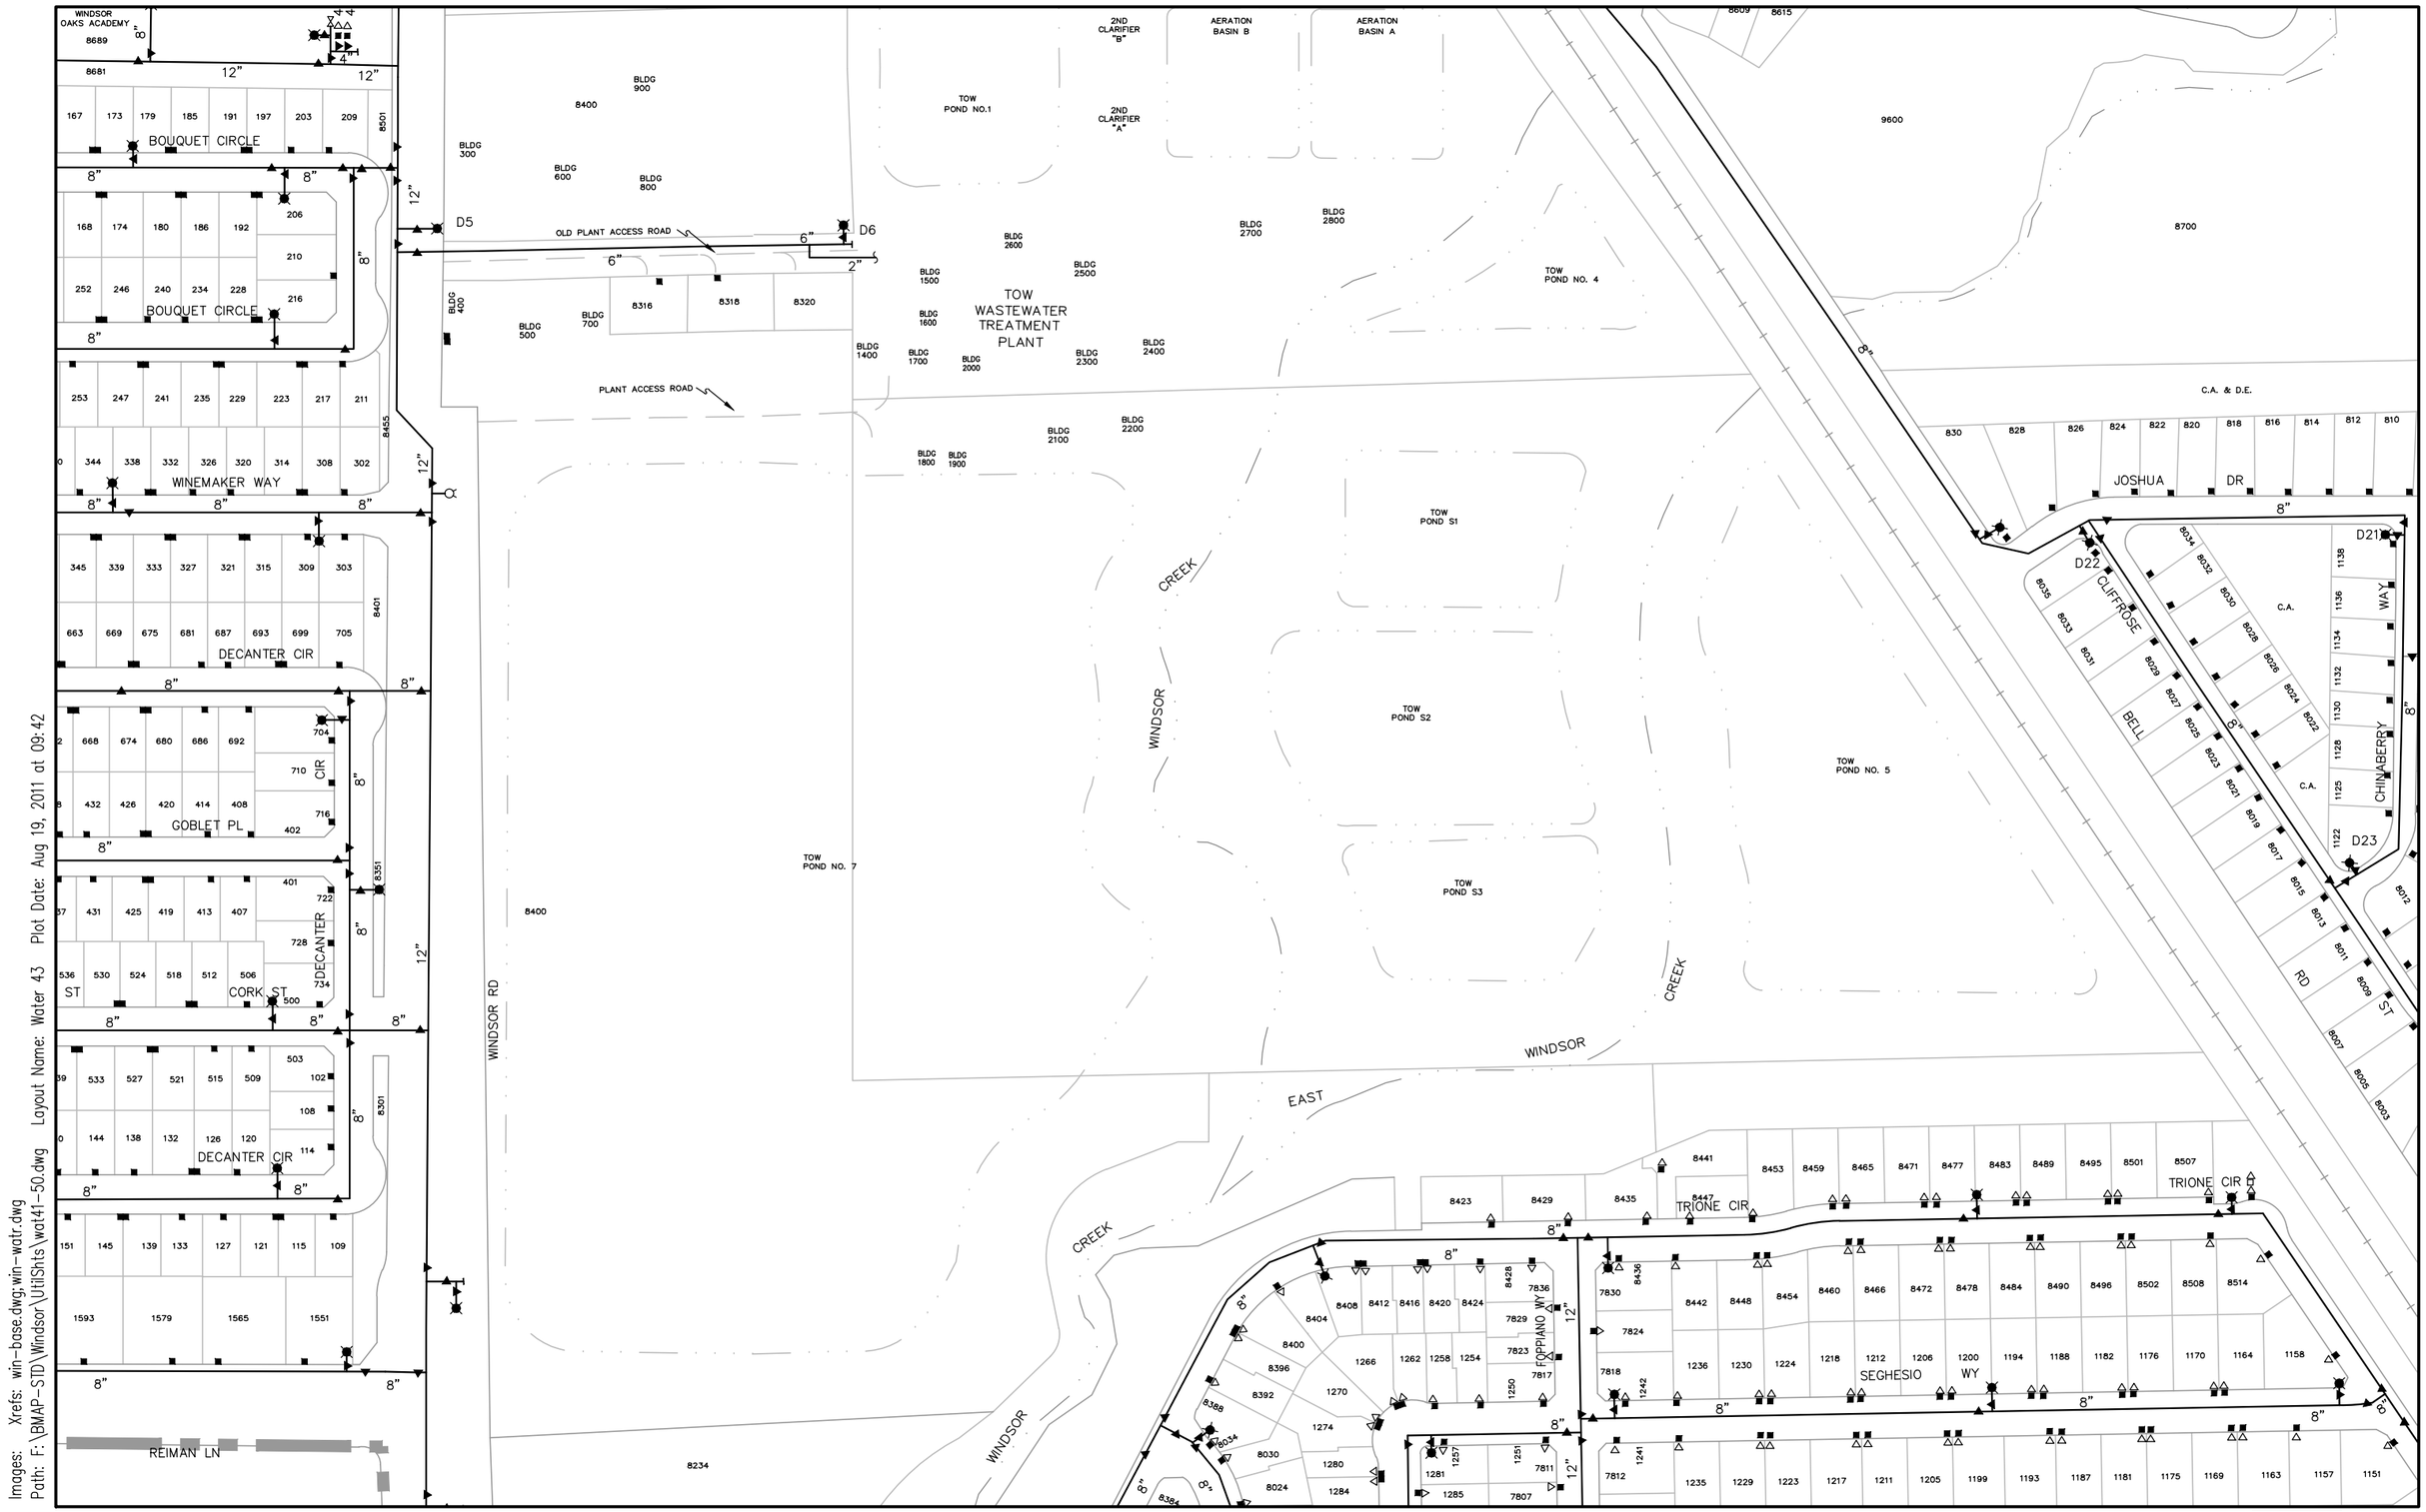


Images: Xrefs: win-base.dwg;win-watr.dwg
Path: F:\BMAP-STD\Windsor\Utilshts\wat41-50.dwg Layout Name: Water 43 Plot Date: Aug 19, 2011 at 09:42

PREPARED BY: COASTLAND CIVIL ENGINEERING
1400 NEOTOMAS AVENUE
SANTA ROSA, CA 95405 (707) 571-8005

DATE: JULY 2011

**TOWN OF WINDSOR**
WATER FACILITIES MAP
P.O. BOX 100
WINDSOR, CA 95492 (707) 838-1000

THIS MAP IS INTENDED FOR THE SOLE USE BY THE TOWN OF WINDSOR

100 0 100 200
scale feet
Scale: 1"=200'

| | | |
|---|---|---|
| 36 | 37 | 38 |
| 42 | 43 | 44 |
| 49 | 50 | 51 |

WATER

43

Images: Xrefs: win-base.dwg;win-watr.dwg
Path: F:\BMAP-STD\Windsor\UtilShts\wat41-50.dwg Layout Name: Water 44 Plot Date: Aug 19, 2011 at 09:42

NACO WEST TRAILER PARK 8225
WINDSOR MOBILE HOME COUNTRY CLUB
BROADLEAF DR (PVT)
SPRUCE WAY (PVT)
BLUE LAKE DR (PVT)
Abandoned well (future irrigation)
ELM ST (PVT)
CAPEWOOD DR (PVT)
PINE ST (PVT)
BIRCH ST (PVT)
CONDE LN CIRCLE DR (PVT)
Abandoned wells (future irrigation)
DRY CREEK
SEQUOIA DR (PVT)
ASPEN WAY (PVT)
MAPLE DR (PVT)
E STREET (PVT)
D STREET (PVT)
C STREET (PVT)
B STREET (PVT)
A ST (PVT)
JOSHUA DR
CHINABERRY WAY (PVT)
BELL RD
CAMERON DR
BASSWOOD CT
ABAND 2"
US 101
BLUEBIRD DR
BLUEBIRD DR
COCKROBIN LN
JAY BIRD WAY (PVT)
WINDSOR PALMS DR
HEMBREE LN
COUNTRY SIDE CT
CREEKSIDE DR
WHIPPOORWILL CT
TEAL CT
DOVE LN
YERBA BUENA WAY
HARVEST CT
STRECH LANE
DOVE LN
BROAD WELL
BIGGS
SHANNON
CORNELL
TOW WELL No. 3 (BLUEBIRD)
C.A. & D.E
D21 D23 D36 D37 D38 D63 D64 D81 D83 D84 D85 D26
P.I.V.
7694 THRU 7704
7710 THRU 7738
7646 THRU 7660
7830 THRU 7862
7755 THRU 7763
C3 C4 C7 C8 C9 C10 C11 C84 C87 C21

PREPARED BY: COASTLAND CIVIL ENGINEERING
1400 NEOTOMAS AVENUE
SANTA ROSA, CA 95405 (707) 571-8005

DATE: JULY 2011

# TOWN OF WINDSOR
WATER FACILITIES MAP
P.O. BOX 100
WINDSOR, CA 95492 (707) 838-1000

THIS MAP IS INTENDED FOR THE SOLE USE BY THE TOWN OF WINDSOR

100 0 100 200
scale feet
Scale: 1"=200'

WATER

| | | |
|---|---|---|
| 37 | 38 | 39 |
| 43 | 44 | 45 |
| 50 | 51 | 52 |

44

Images: Xrefs: win-base.dwg;win-watr.dwg
Path: F:\BMAP-STD\Windsor\UtilShts\wat41-50.dwg Layout Name: Water 45 Plot Date: Aug 19, 2011 at 09:42

PREPARED BY: COASTLAND CIVIL ENGINEERING
1400 NEOTOMAS AVENUE
SANTA ROSA, CA 95405 (707) 571-8005

DATE: JULY 2011

# TOWN OF WINDSOR
WATER FACILITIES MAP
P.O. BOX 100
WINDSOR, CA 95492 (707) 838-1000

THIS MAP IS INTENDED FOR THE SOLE USE BY THE TOWN OF WINDSOR

100 0 100 200
scale feet
Scale: 1"=200'

WATER

| | | |
|---|---|---|
| 38 | 39 | 40 |
| 44 | 45 | 46 |
| 51 | 52 | 53 |

179

179

PLEASANT AVE

CREEK

POOL

CREEK

POOL

SHAMROCK CIRCLE (PVT)

DR (PVT)

LN (PVT)

NEY

Images: Xrefs: win-base.dwg;win-watr.dwg
Path: F:\BMAP-STD\Windsor\UtilShts\wat41-50.dwg Layout Name: Water 46 Plot Date: Aug 19, 2011 at 09:42

PREPARED BY: COASTLAND CIVIL ENGINEERING
1400 NEOTOMAS AVENUE
SANTA ROSA, CA 95405 (707) 571-8005

DATE: JULY 2011

# TOWN OF WINDSOR


WATER FACILITIES MAP
P.O. BOX 100
WINDSOR, CA 95492 (707) 838-1000

THIS MAP IS INTENDED FOR THE SOLE USE BY THE TOWN OF WINDSOR

100 0 100 200
scale feet
Scale: 1"=200'

WATER

| | | |
|---|---|---|
| 39 | 40 | |
| 45 | 46 | 47 |
| 52 | 53 | 54 |

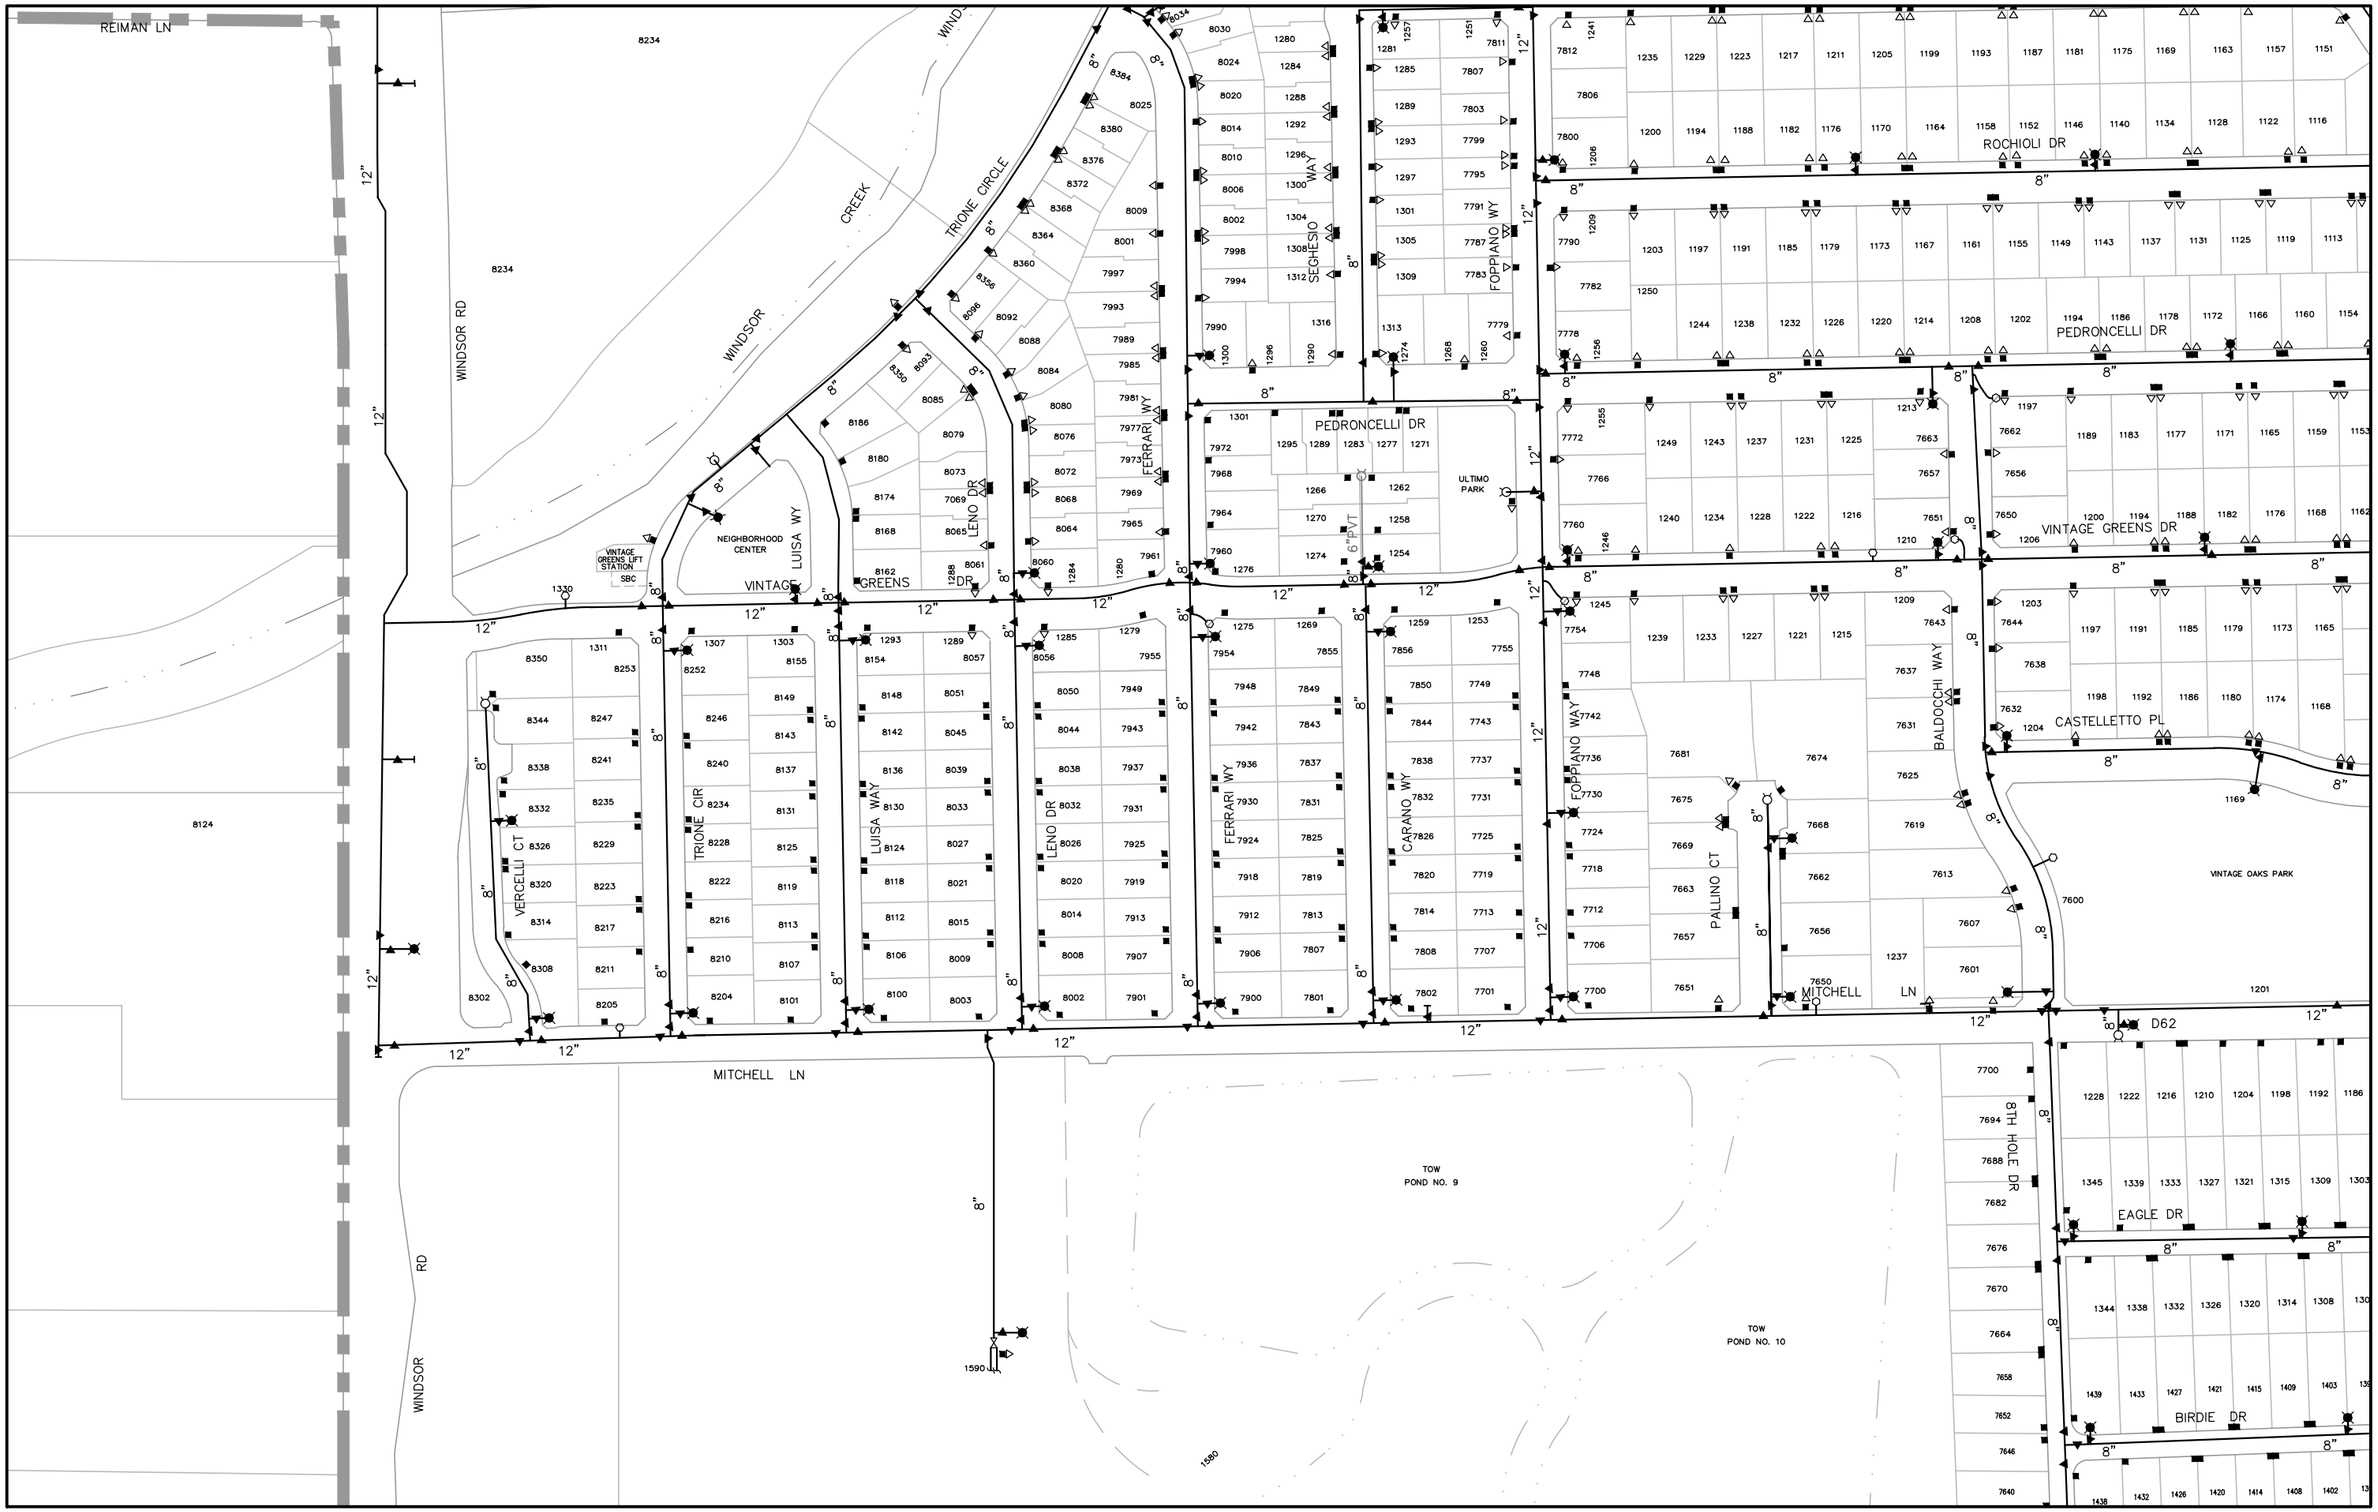


Images: Xrefs: win-base.dwg;win-watr.dwg
Path: F:\BMAP-STD\Windsor\UtilShts\wat41-50.dwg Layout Name: Water 50 Plot Date: Aug 19, 2011 at 09:43

PREPARED BY: COASTLAND CIVIL ENGINEERING
1400 NEOTOMAS AVENUE
SANTA ROSA, CA 95405 (707) 571-8005

DATE: JULY 2011

**TOWN OF WINDSOR**
WATER FACILITIES MAP
P.O. BOX 100
WINDSOR, CA 95492 (707) 838-1000

THIS MAP IS INTENDED FOR THE SOLE USE BY THE TOWN OF WINDSOR

100 0 100 200
scale feet
Scale: 1"=200'

WATER

| | | |
|---|---|---|
| 42 | 43 | 44 |
| 49 | 50 | 51 |
| 56 | 57 | 58 |

50

ROCHIOLI DR
PEDRONCELLI DR
VINTAGE GREENS DR
RAFANELLI LN
CASTELLETTO PL
TRIONE CIR
MITCHELL LN
9TH HOLE DR
10TH HOLE DR
EAGLE
DRIVE
BIRDIE DR
11TH HOLE DRIVE
CAMERON DR
SOCCER PARK
DENBESTE CT
CONDE LN
HEMBREE LN
DOVE LN
CORNELL
MAIDEN
BILLINGTON
D81
D39
D27
D24
D89
D29
D28
D34
D90
P.I.V.
D91
D25
D61
D76
C42
6"FS
10"FS

Images:
Xrefs: win-base.dwg,win-watr.dwg
Path: F:\BMAP-STD\Windsor\UtilShts\wat51-60.dwg
Layout Name: Water 51
Plot Date: Aug 19, 2011 at 09:48

PREPARED BY: COASTLAND CIVIL ENGINEERING
1400 NEOTOMAS AVENUE
SANTA ROSA, CA 95405 (707) 571-8005

DATE: JULY 2011

TOWN OF WINDSOR
WATER FACILITIES MAP
P.O. BOX 100
WINDSOR, CA 95492 (707) 838-1000

THIS MAP IS INTENDED FOR THE SOLE USE BY THE TOWN OF WINDSOR

100 0 100 200
scale feet
Scale: 1"=200'

WATER

| | | |
|---|---|---|
| 43 | 44 | 45 |
| 50 | 51 | 52 |
| 57 | 58 | 59 |

51

Images: Xrefs: win-base.dwg win-watr.dwg
Path: F:\BMAP-STD\Windsor\UtilShts\wat51-60.dwg Layout Name: Water 52 Plot Date: Aug 19, 2011 at 09:48

PREPARED BY: COASTLAND CIVIL ENGINEERING
1400 NEOTOMAS AVENUE
SANTA ROSA, CA 95405 (707) 571-8005

DATE: JULY 2011

# TOWN OF WINDSOR

WATER FACILITIES MAP
P.O. BOX 100
WINDSOR, CA 95492 (707) 838-1000


THIS MAP IS INTENDED FOR THE SOLE USE BY THE TOWN OF WINDSOR

100 0 100 200
scale feet
Scale: 1"=200'

WATER

| | | |
|---|---|---|
| 44 | 45 | 46 |
| 51 | 52 | 53 |
| 58 | 59 | 60 |

52

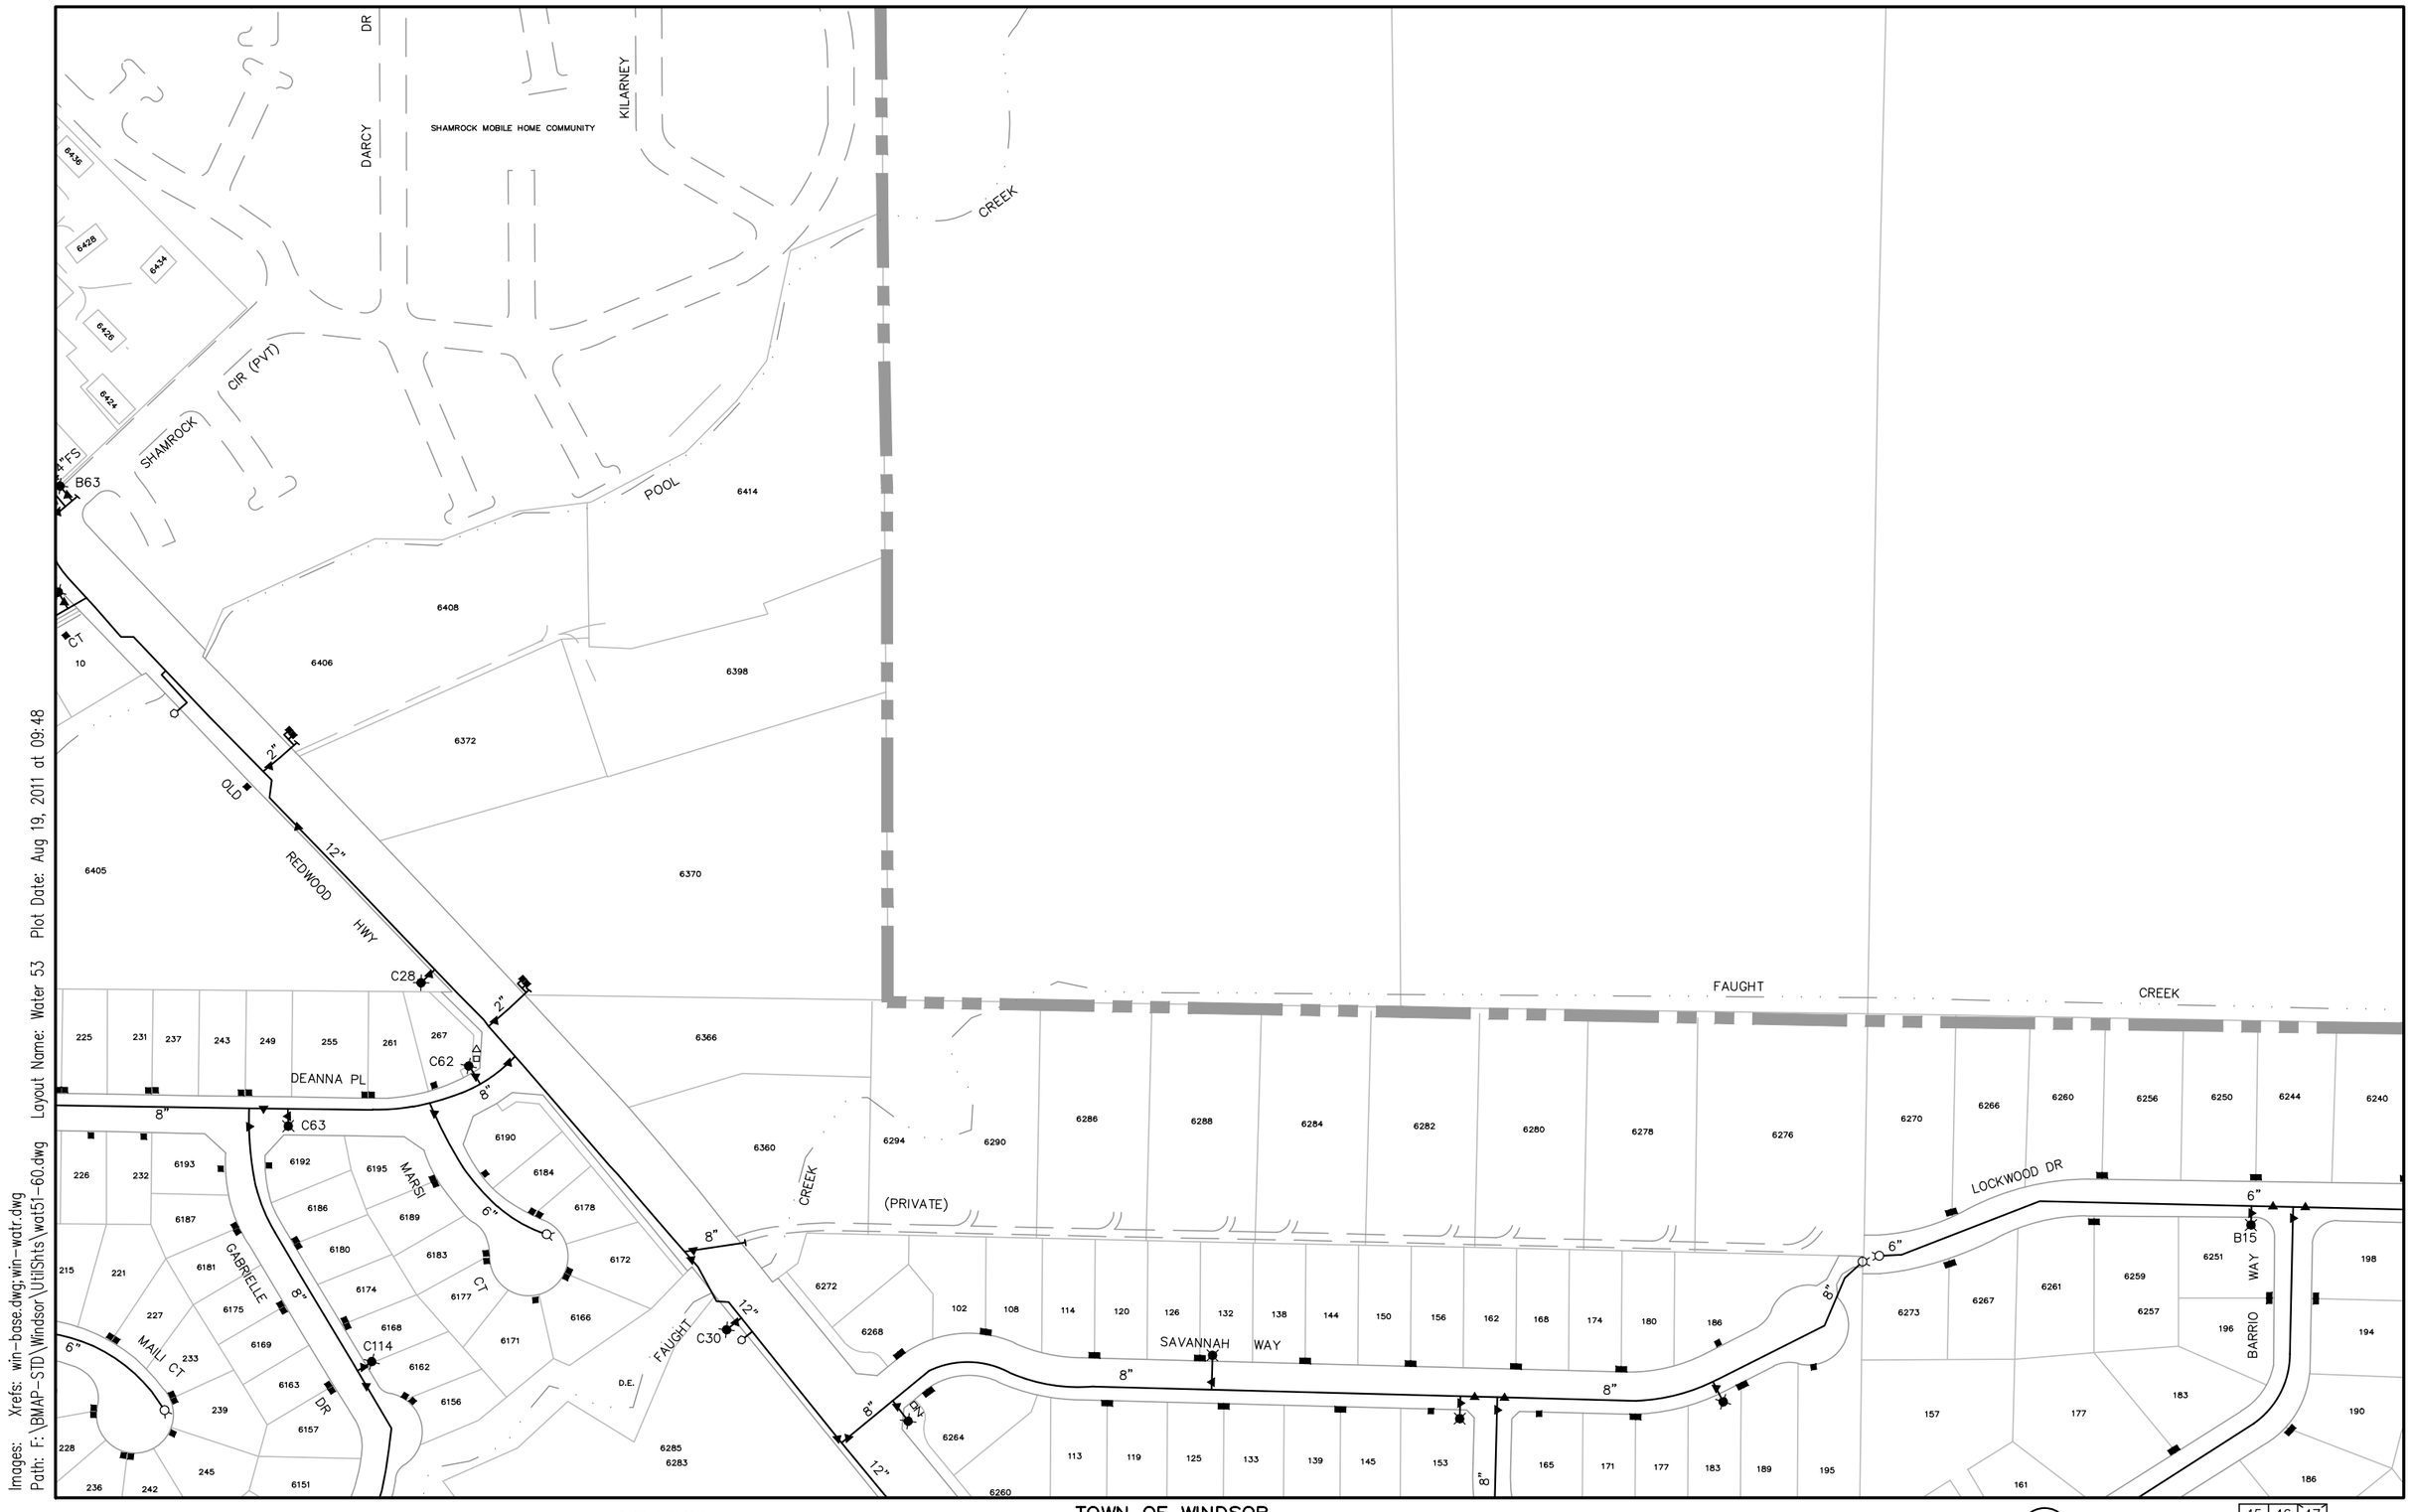


Images: Xrefs: win-base.dwg;win-watr.dwg
Path: F:\BMAP-STD\Windsor\UtilShts\wat51-60.dwg Layout Name: Water 53 Plot Date: Aug 19, 2011 at 09:48

PREPARED BY: COASTLAND CIVIL ENGINEERING
1400 NEOTOMAS AVENUE
SANTA ROSA, CA 95405 (707) 571-8005

DATE: JULY 2011

**TOWN OF WINDSOR**
WATER FACILITIES MAP
P.O. BOX 100
WINDSOR, CA 95492 (707) 838-1000


THIS MAP IS INTENDED FOR THE SOLE USE BY THE TOWN OF WINDSOR

100 0 100 200
scale feet
Scale: 1"=200'

WATER

| | | |
|---|---|---|
| 45 | 46 | 47 |
| 52 | 53 | 54 |
| 59 | 60 | 61 |

53

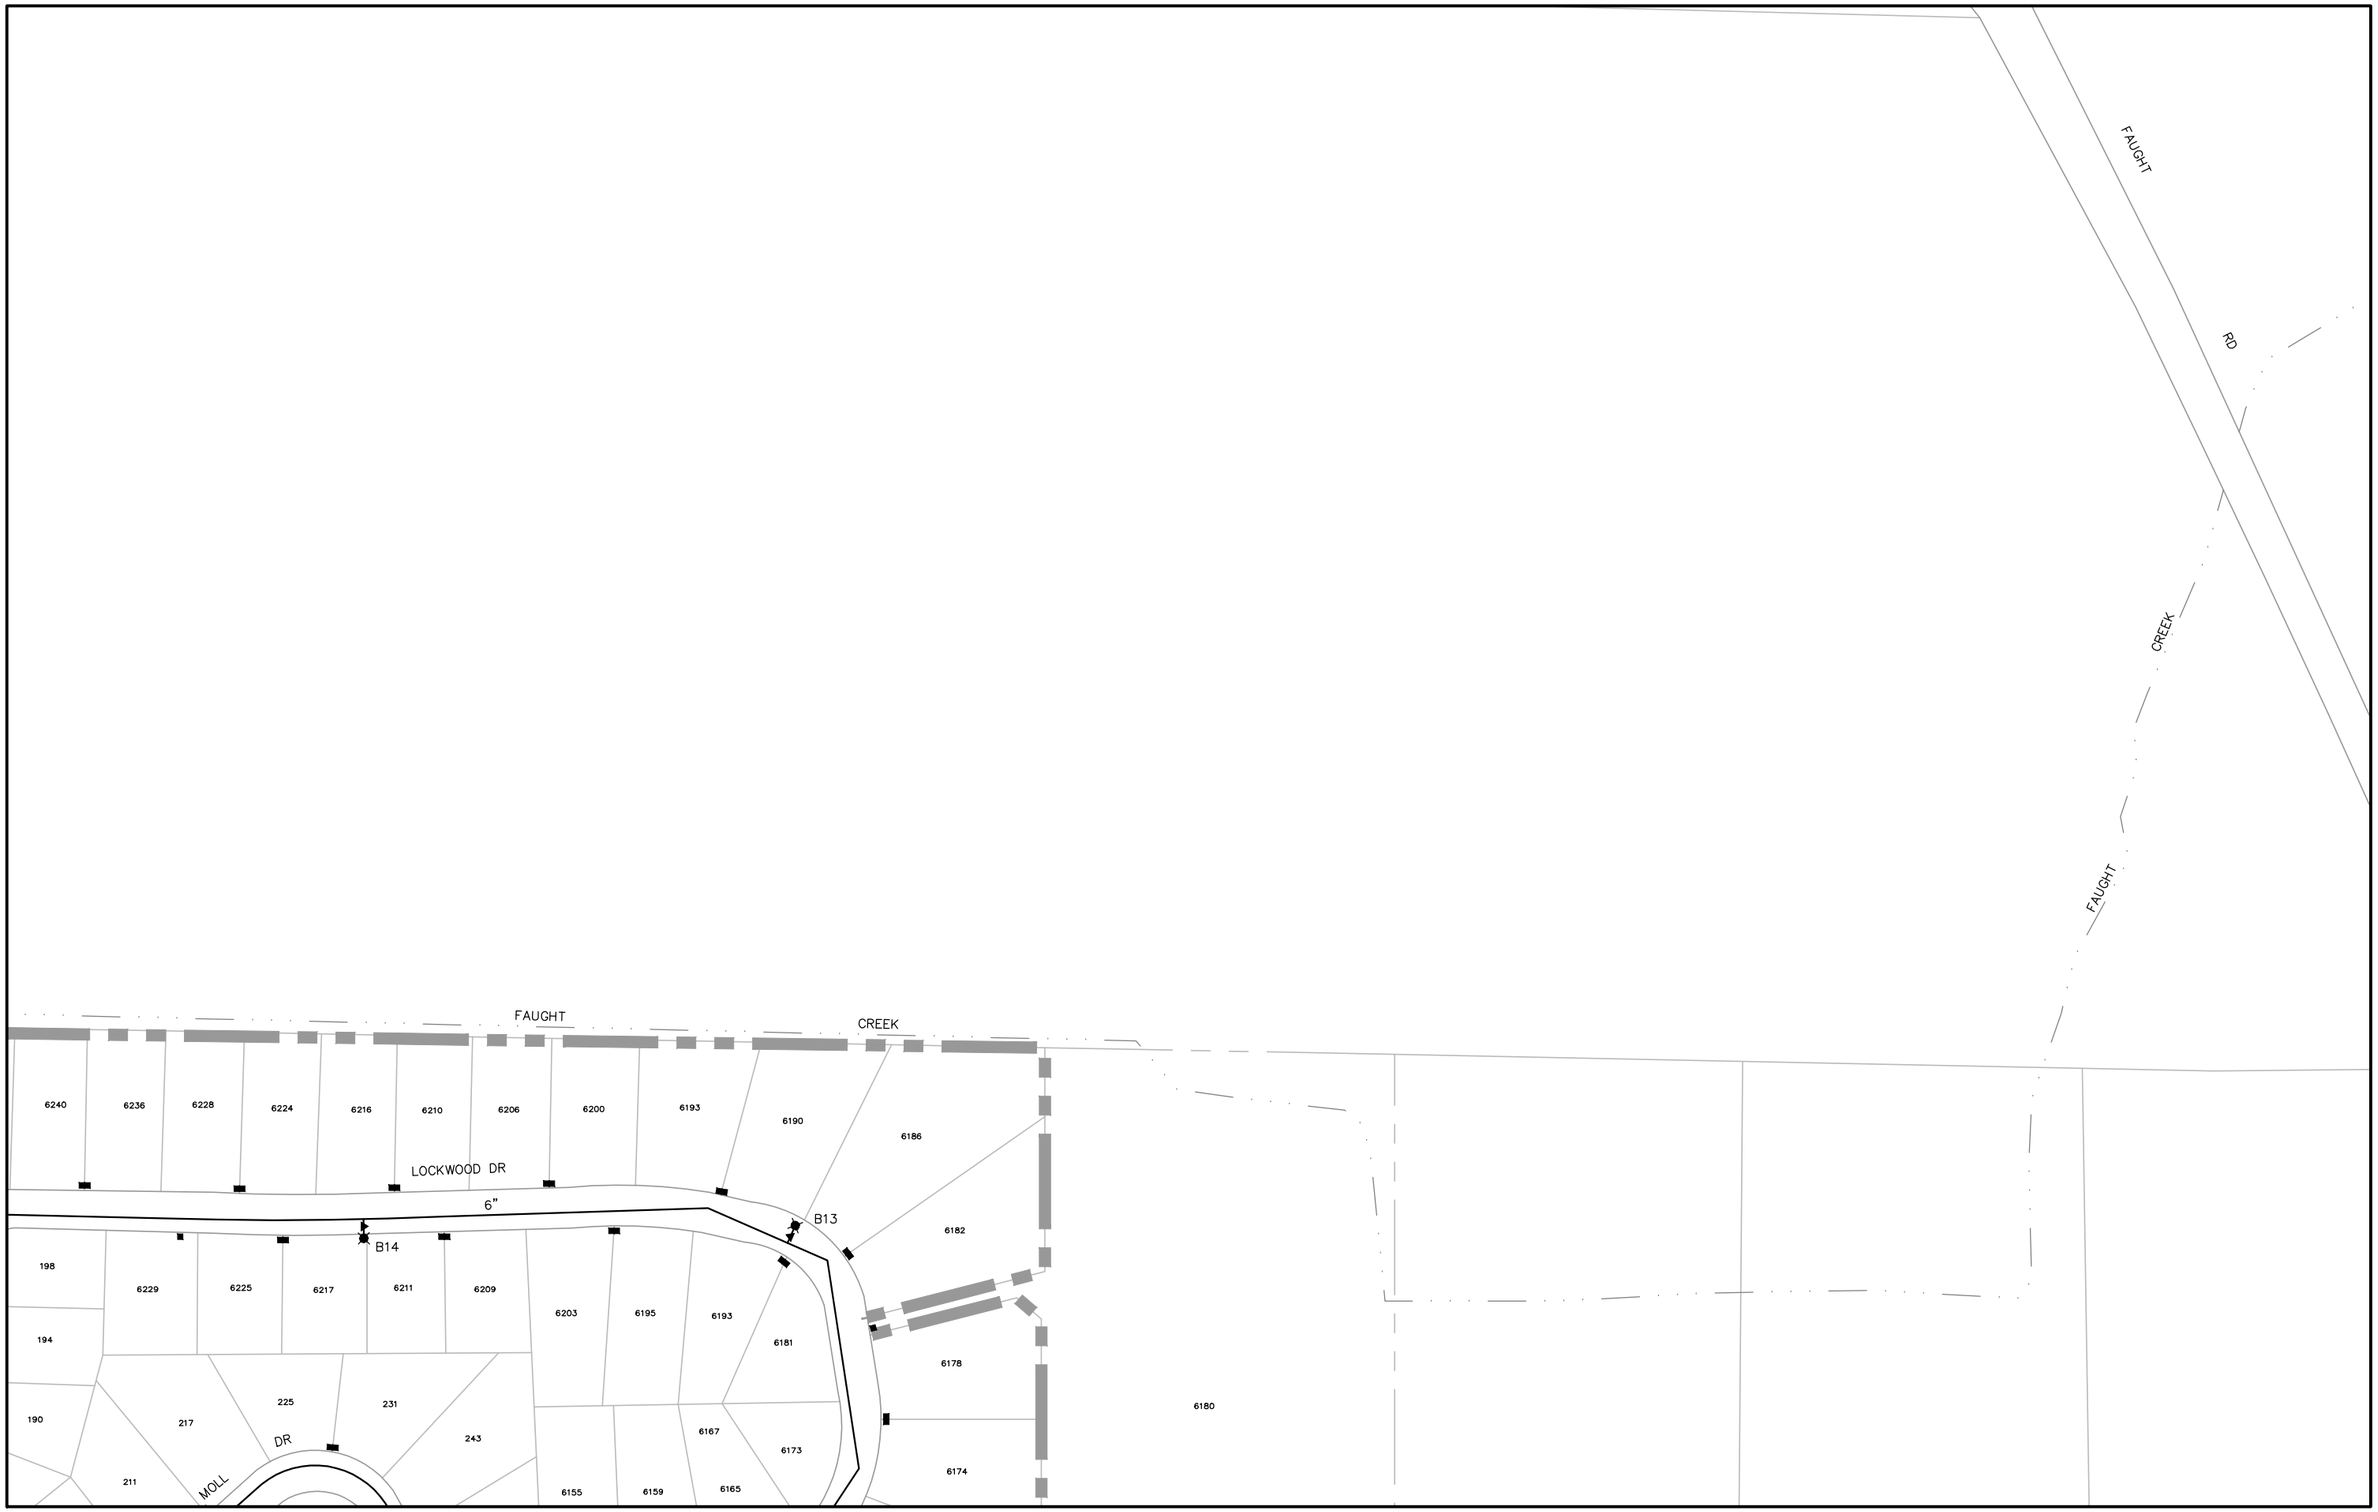


Images: Xrefs: win-base.dwg;win-watr.dwg
Path: F:\BMAP-STD\Windsor\UtilShts\wat51-60.dwg Layout Name: Water 54 Plot Date: Aug 19, 2011 at 09:48

PREPARED BY: COASTLAND CIVIL ENGINEERING
1400 NEOTOMAS AVENUE
SANTA ROSA, CA 95405 (707) 571-8005

DATE: JULY 2011

**TOWN OF WINDSOR**
WATER FACILITIES MAP
P.O. BOX 100
WINDSOR, CA 95492 (707) 838-1000


THIS MAP IS INTENDED FOR THE SOLE USE BY THE TOWN OF WINDSOR

100 0 100 200
scale feet
Scale: 1"=200'

WATER

| | | |
|---|---|---|
| 46 | 47 | C |
| 53 | 54 | |
| 60 | 61 | 62 |

54

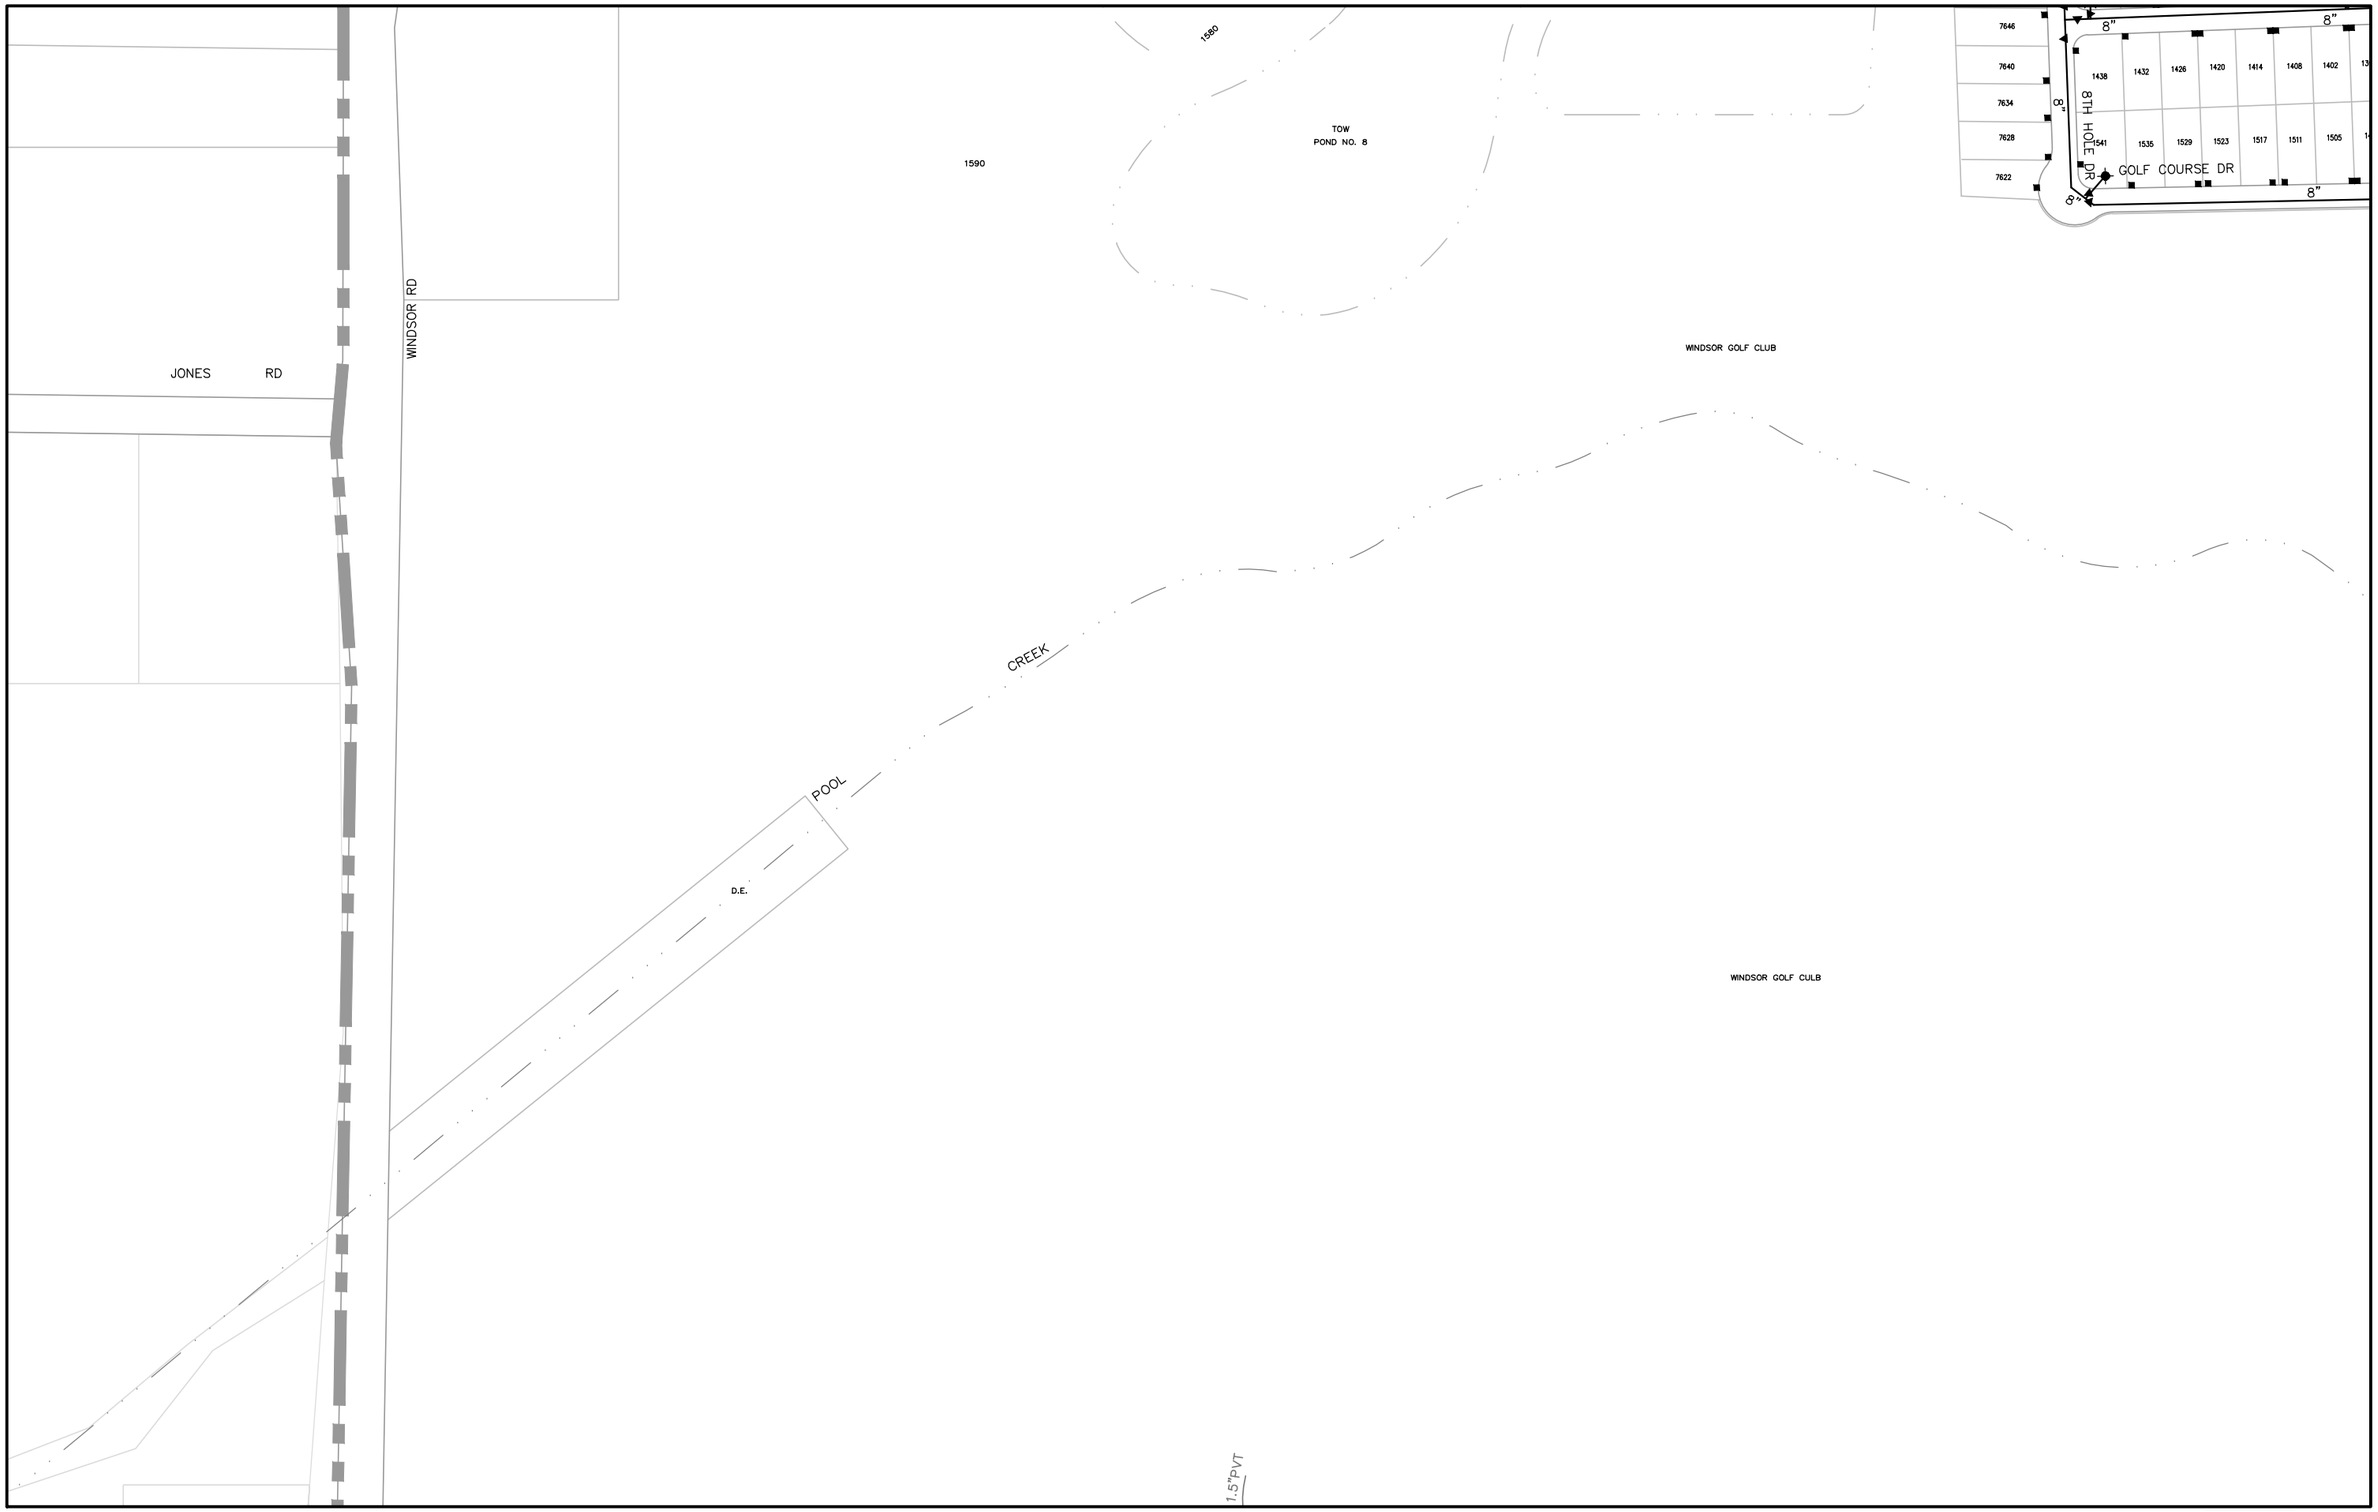


Images: Xrefs: win-base.dwg;win-watr.dwg
Path: F:\BMAP-STD\Windsor\UtilShts\wat51-60.dwg Layout Name: Water 57 Plot Date: Aug 19, 2011 at 09:49

PREPARED BY: COASTLAND CIVIL ENGINEERING
1400 NEOTOMAS AVENUE
SANTA ROSA, CA 95405 (707) 571-8005

DATE: JULY 2011

**TOWN OF WINDSOR**
WATER FACILITIES MAP
P.O. BOX 100
WINDSOR, CA 95492 (707) 838-1000

THIS MAP IS INTENDED FOR THE SOLE USE BY THE TOWN OF WINDSOR

100 0 100 200
scale feet
Scale: 1"=200'

WATER

| | | |
|---|---|---|
| 49 | 50 | 51 |
| 56 | 57 | 58 |
| 63 | 64 | 65 |

Images: Xrefs: win-base.dwg;win-watr.dwg
Path: F:\BMAP-STD\Windsor\UtilShts\wat51-60.dwg Layout Name: Water 58 Plot Date: Aug 19, 2011 at 09:49

9TH HOLE DR
10TH HOLE DR
11TH HOLE DR
12TH HOLE DRIVE
13TH HOLE DRIVE
14TH HOLE DR
15TH HOLE DR
16TH HOLE DR
17TH HOLE DR
18TH HOLE DR
19th HOLE
EAGLE DRIVE
BIRDIE DR
GOLF COURSE DRIVE
GREENS LIFT STATION
MITCHELL PARK
ACORN PARK
4"IRR. SLEEVE
PRO SHOP
ABAND 2"
POOL
GOLF CART BRIDGE
D97
D97A
D95
D78
D77
1.5"PVT
Building 500 510–519 520–529 530–539
Building 400 410–419 420–429 430–439
Building 600 610–619 620–929 630–639
Building 700 710–719 720–729 730–739
Building 800 810–819 820–829 830–839
Building 300 310–319 320–329 330–339
Building 200 210–219 220–229 230–239
Building 150
8"x12" REDUCER
AMERICAN WAY
CONDE LN
GOLF COURSE DRIVE
WETLANDS PRESERVE AREA
CREEK
PRUITT CREEK
2" PIV
8"FS

PREPARED BY: COASTLAND CIVIL ENGINEERING
1400 NEOTOMAS AVENUE
SANTA ROSA, CA 95405 (707) 571–8005

DATE: JULY 2011


**TOWN OF WINDSOR**
WATER FACILITIES MAP
P.O. BOX 100
WINDSOR, CA 95492 (707) 838–1000

THIS MAP IS INTENDED FOR THE SOLE USE BY THE TOWN OF WINDSOR

100 0 100 200
scale feet
Scale: 1"=200'

WATER

| | | |
|---|---|---|
| 50 | 51 | 52 |
| 57 | 58 | 59 |
| 64 | 65 | 66 |

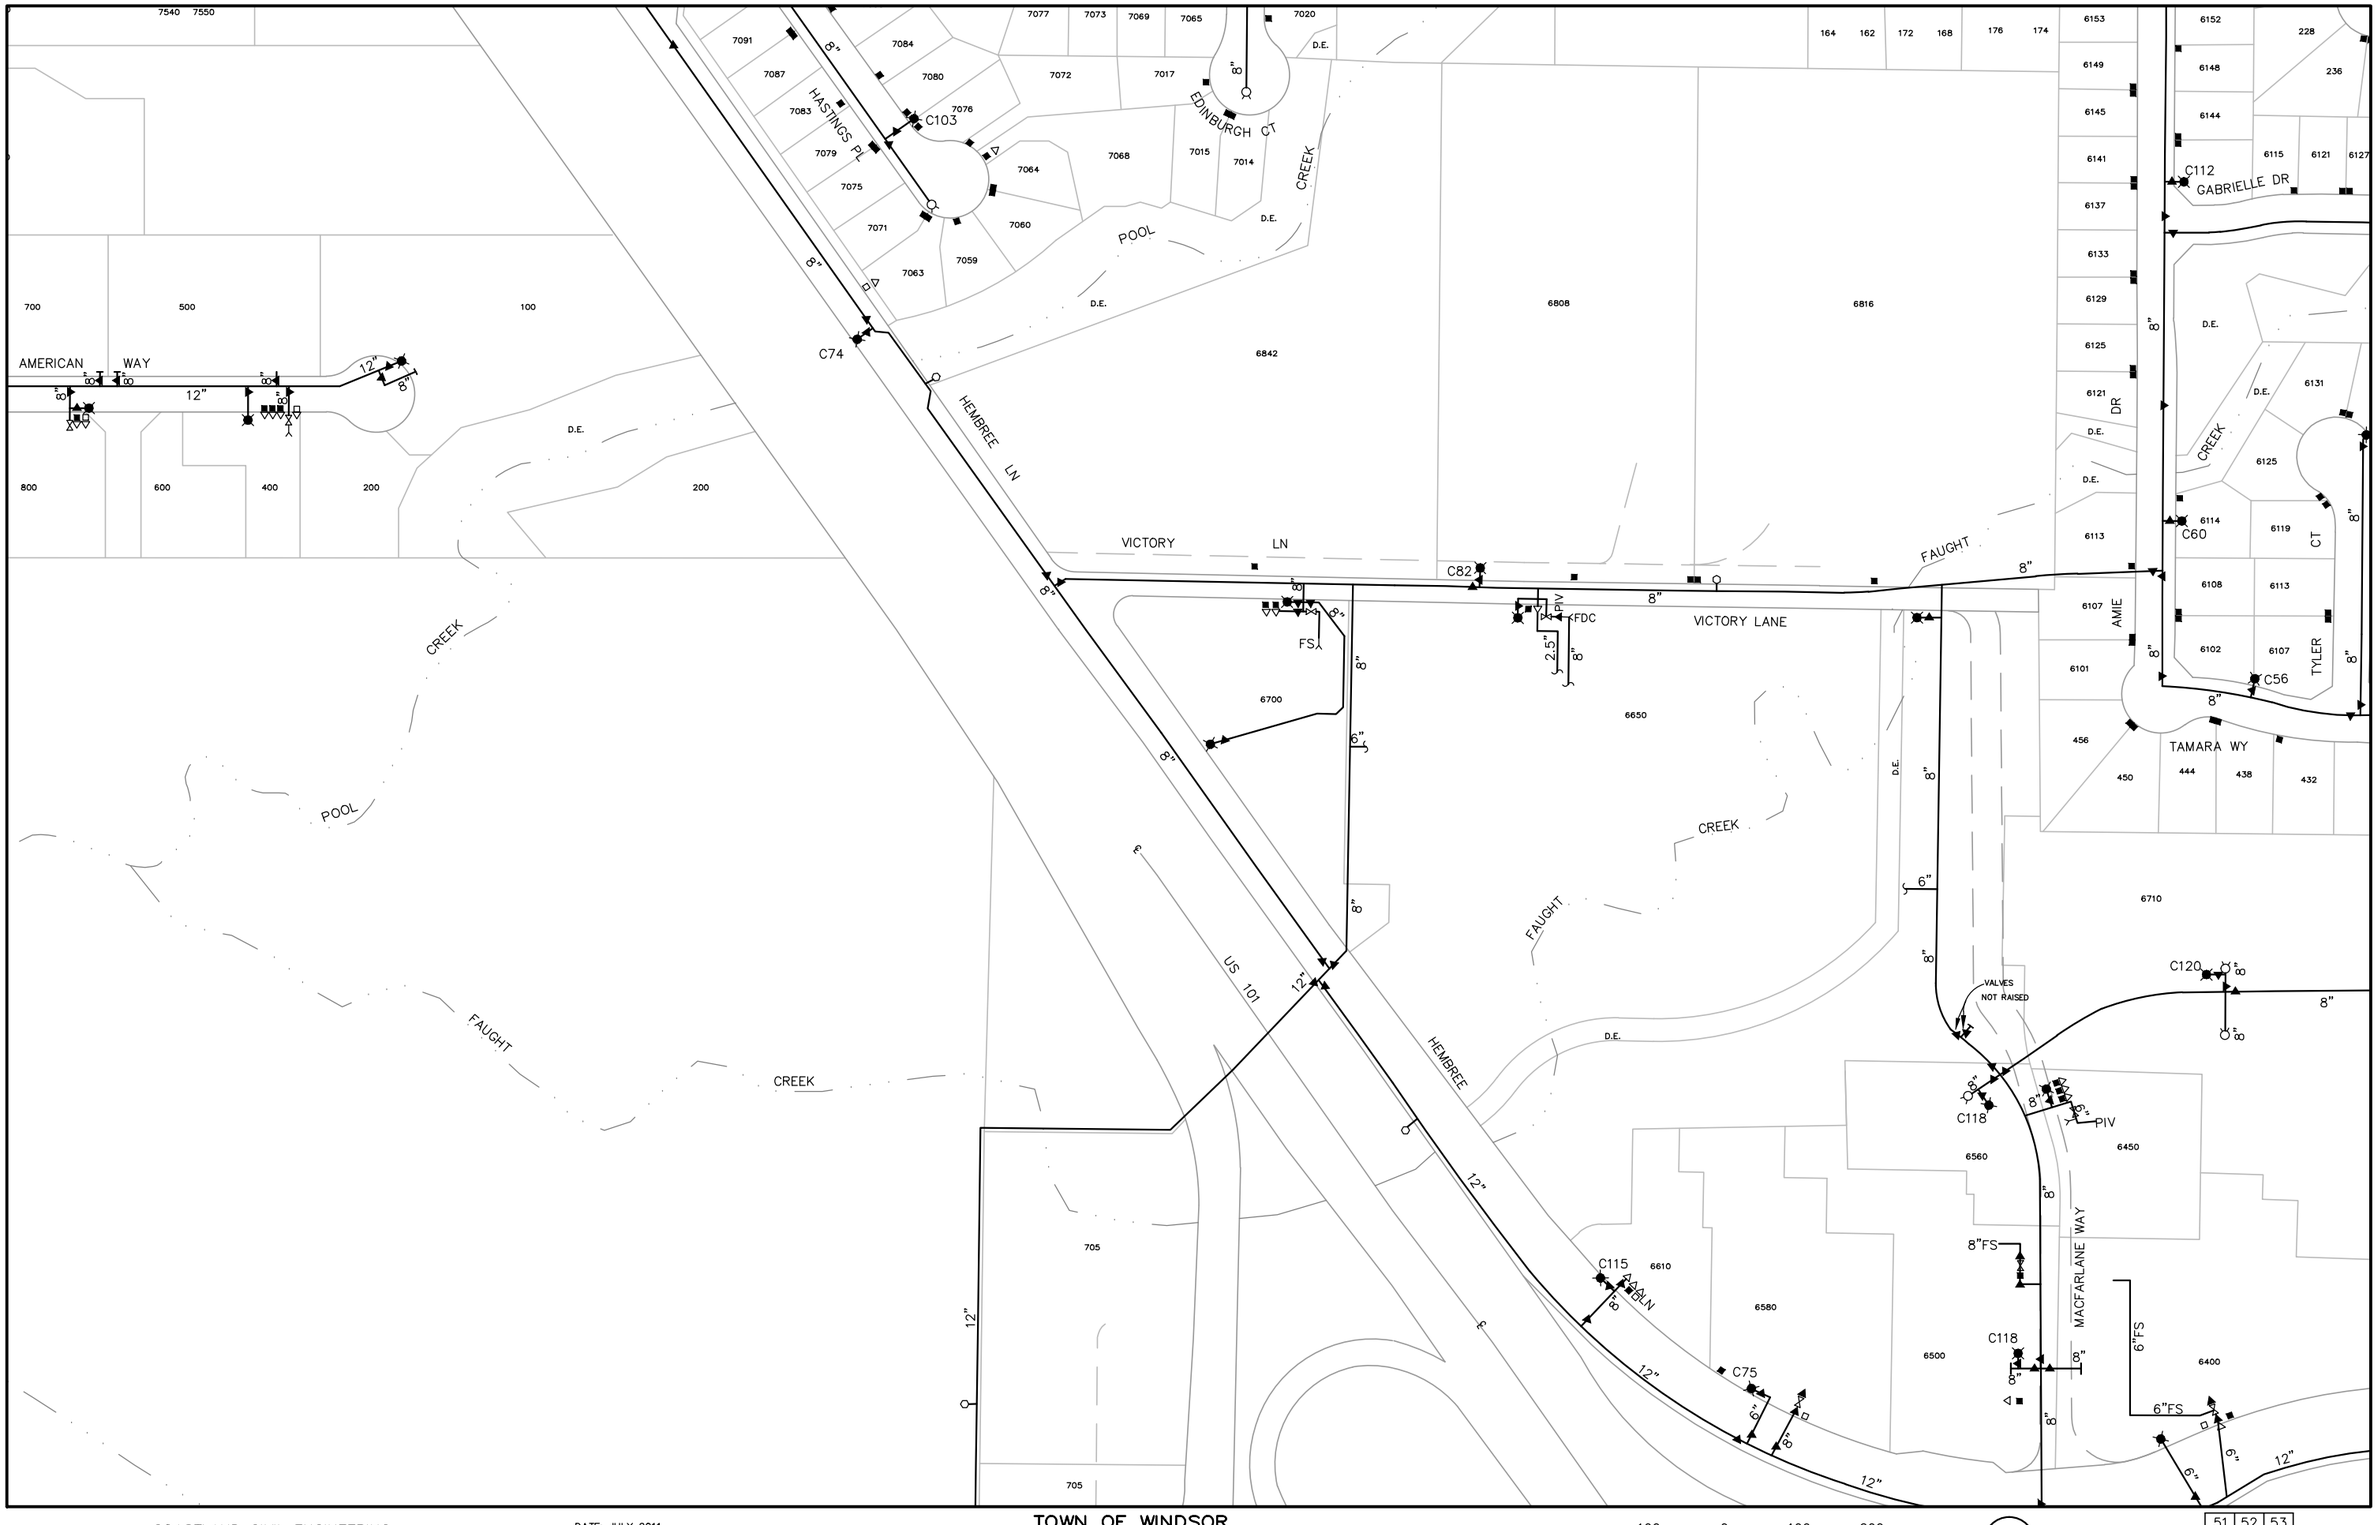


Images: Xrefs: win-base.dwg;win-watr.dwg
Path: F:\BMAP-STD\Windsor\UtilShts\wat51-60.dwg Layout Name: Water 59 Plot Date: Aug 19, 2011 at 09:49

PREPARED BY: COASTLAND CIVIL ENGINEERING
1400 NEOTOMAS AVENUE
SANTA ROSA, CA 95405 (707) 571-8005

DATE: JULY 2011

**TOWN OF WINDSOR**
WATER FACILITIES MAP
P.O. BOX 100
WINDSOR, CA 95492 (707) 838-1000

THIS MAP IS INTENDED FOR THE SOLE USE BY THE TOWN OF WINDSOR

100 0 100 200
scale feet
Scale: 1"=200'

WATER

| | | |
|---|---|---|
| 51 | 52 | 53 |
| 58 | 59 | 60 |
| 65 | 66 | 67 |

59

Images: Xrefs: win-base.dwg,win-watr.dwg
Path: F:\BMAP-STD\Windsor\UtilShts\wat51-60.dwg Layout Name: Water 60 Plot Date: Aug 19, 2011 at 09:49

PREPARED BY: COASTLAND CIVIL ENGINEERING
1400 NEOTOMAS AVENUE
SANTA ROSA, CA 95405 (707) 571-8005

DATE: JULY 2011

**TOWN OF WINDSOR**
WATER FACILITIES MAP
P.O. BOX 100
WINDSOR, CA 95492 (707) 838-1000


THIS MAP IS INTENDED FOR THE SOLE USE BY THE TOWN OF WINDSOR

100 0 100 200
scale feet
Scale: 1"=200'

WATER

| | | |
|---|---|---|
| 52 | 53 | 55 |
| 59 | 60 | 61 |
| 66 | 67 | 68 |

60

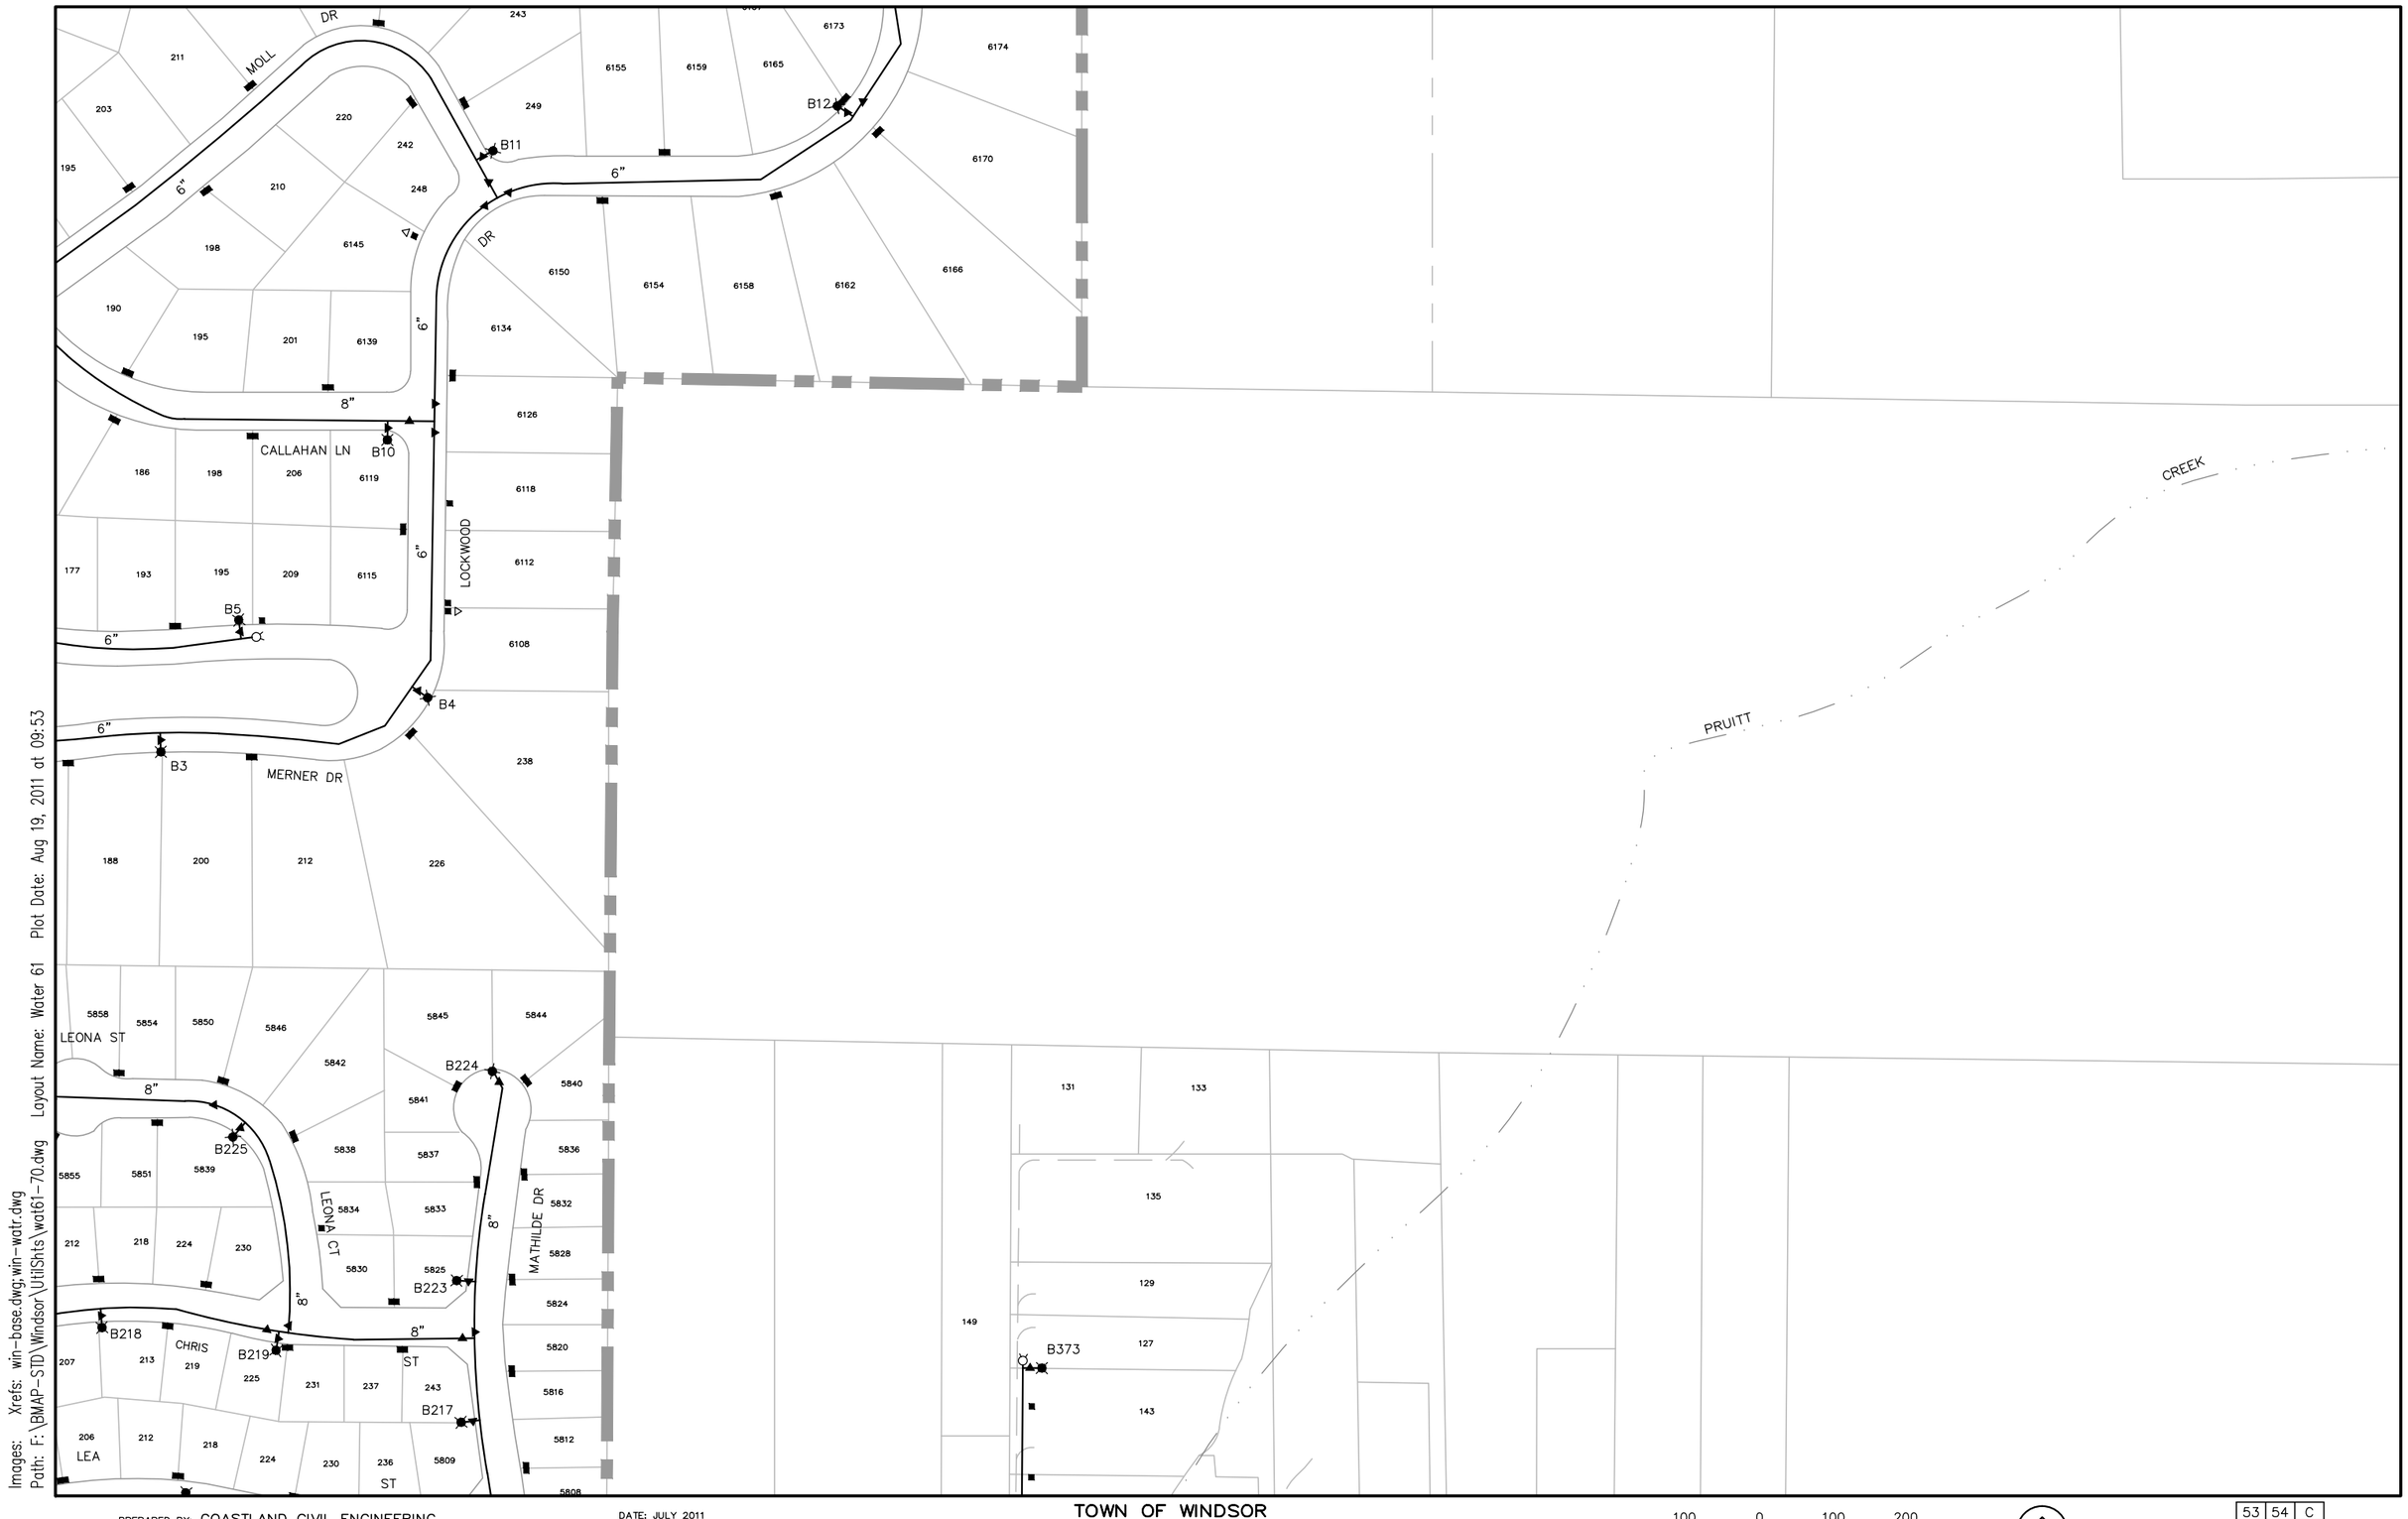


Images: Xrefs: win-base.dwg;win-watr.dwg
Path: F:\BMAP-STD\Windsor\UtilShts\wat61-70.dwg Layout Name: Water 61 Plot Date: Aug 19, 2011 at 09:53

PREPARED BY: COASTLAND CIVIL ENGINEERING
1400 NEOTOMAS AVENUE
SANTA ROSA, CA 95405 (707) 571-8005

DATE: JULY 2011

# TOWN OF WINDSOR

WATER FACILITIES MAP
P.O. BOX 100
WINDSOR, CA 95492 (707) 838-1000


THIS MAP IS INTENDED FOR THE SOLE USE BY THE TOWN OF WINDSOR

100 0 100 200
scale feet
Scale: 1"=200'

WATER

| | | |
|---|---|---|
| 53 | 54 | C |
| 60 | 61 | 62 |
| 67 | 68 | 69 |

61

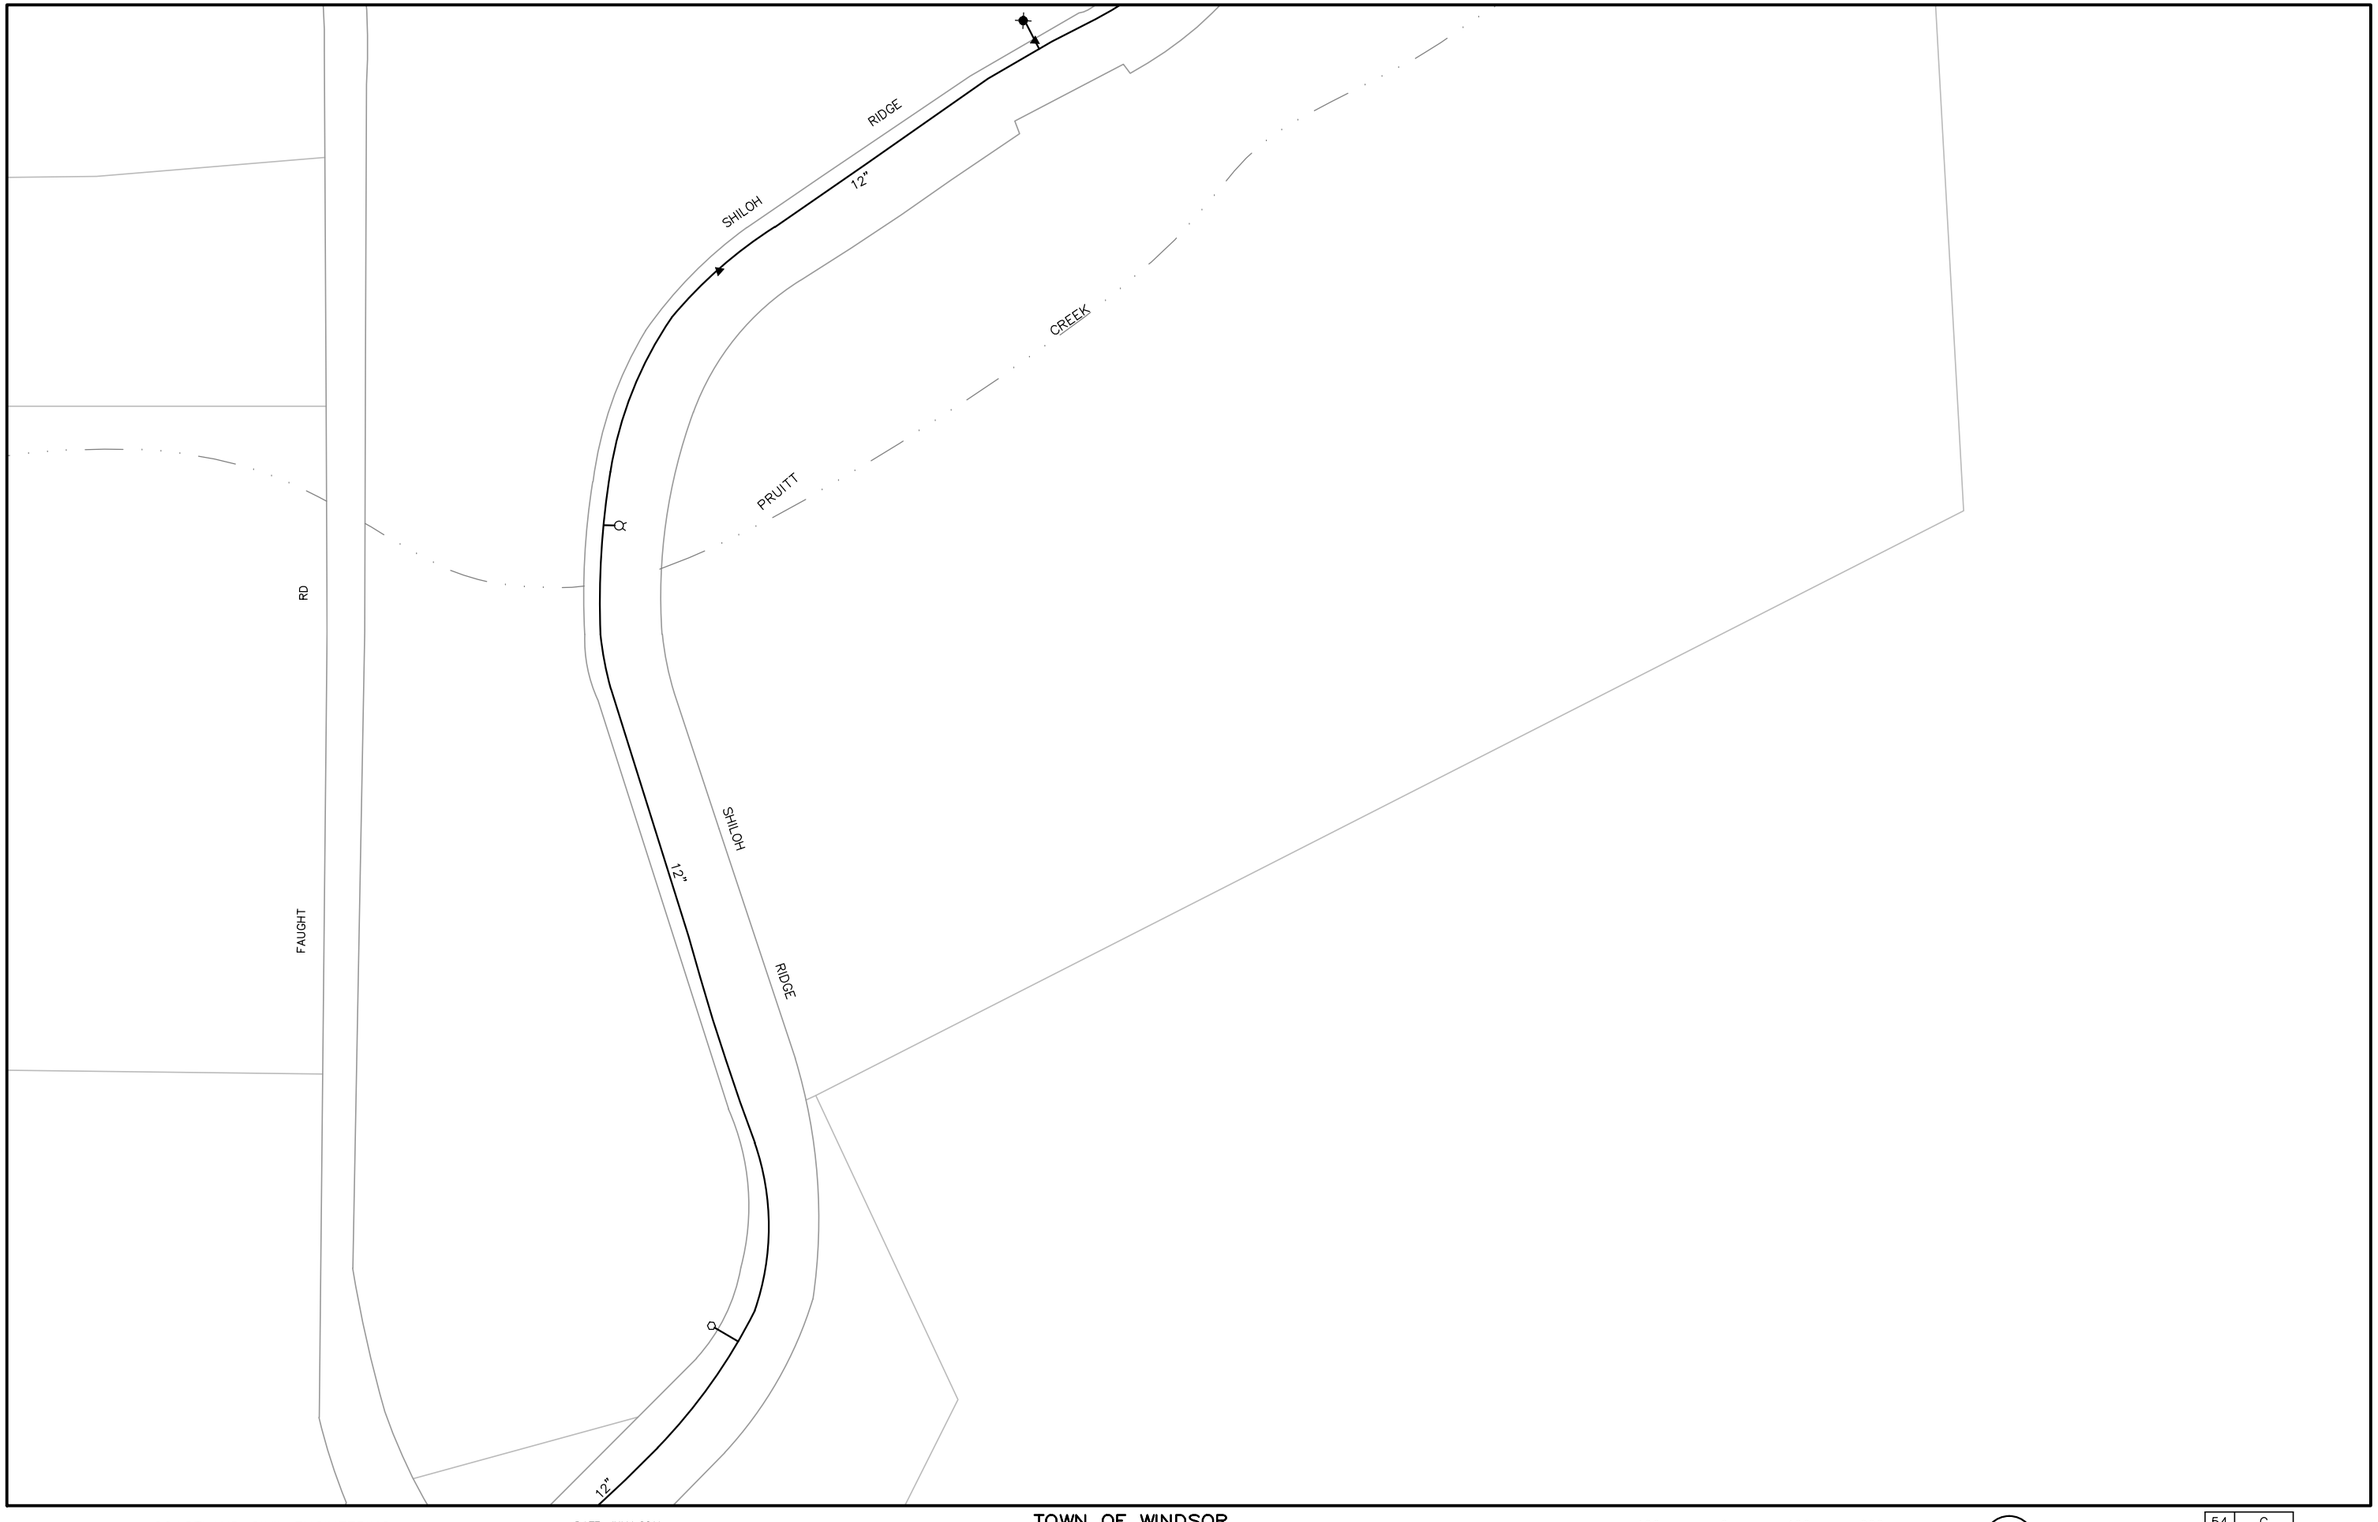


Images: Xrefs: win-base.dwg;win-watr.dwg
Path: F:\BMAP-STD\Windsor\UtilShts\wat61-70.dwg Layout Name: Water 62 Plot Date: Aug 19, 2011 at 09:53

PREPARED BY: COASTLAND CIVIL ENGINEERING
1400 NEOTOMAS AVENUE
SANTA ROSA, CA 95405 (707) 571-8005

DATE: JULY 2011

**TOWN OF WINDSOR**
WATER FACILITIES MAP
P.O. BOX 100
WINDSOR, CA 95492 (707) 838-1000

THIS MAP IS INTENDED FOR THE SOLE USE BY THE TOWN OF WINDSOR

100 0 100 200
scale feet
Scale: 1"=200'

WATER

| | | |
|---|---|---|
| 54 | | C |
| 61 | 62 | |
| 68 | 69 | |

62




Images: Xrefs: win-base.dwg;win-watr.dwg
Path: F:\BMAP-STD\Windsor\Utilshts\wat61-70.dwg Layout Name: Water 64 Plot Date: Aug 19, 2011 at 09:54

PREPARED BY: COASTLAND CIVIL ENGINEERING
1400 NEOTOMAS AVENUE
SANTA ROSA, CA 95405 (707) 571-8005

DATE: JULY 2011

**TOWN OF WINDSOR**
WATER FACILITIES MAP
P.O. BOX 100
WINDSOR, CA 95492 (707) 838-1000

THIS MAP IS INTENDED FOR THE SOLE USE BY THE TOWN OF WINDSOR

100 0 100 200
scale feet
Scale: 1"=200'

WATER

| | | |
|---|---|---|
| 56 | 57 | 58 |
| 63 | 64 | 65 |
| | 70 | 71 |

64

Images: Xrefs: win-base.dwg;win-watr.dwg
Path: F:\BMAP-STD\Windsor\UtilShts\wat61-70.dwg Layout Name: Water 65 Plot Date: Aug 19, 2011 at 09:54

Building 300 310–319 320–329 330–339
Building 200 210–219 220–229 230–239
Building 150
Building 100
Building 900 910–919 920–929 930–939
Building 800 810–819 820–829 830–839
1.5"PVT
GOLF COURSE DR
CONDE LN
D93
SHILOH RD
BLVD
RD
SKYLANE
ABAND.
JUSTICE DR
PIV
RANGE DR
FREEDOM WAY
DAY
SANDERS RD
1346
1264
1246
1230
1200
5823
1251
1149
1090
1010
6896
5813
1086
5803
1012
6880
5773
5793
6858
6820
5743
5753–5763
5750
5760
5770
5711
5733
1455
1386
5730
5729
1480
1410
1344
1280
5710
8"
12"
6"

PREPARED BY: COASTLAND CIVIL ENGINEERING
1400 NEOTOMAS AVENUE
SANTA ROSA, CA 95405 (707) 571–8005

DATE: JULY 2011

**TOWN OF WINDSOR**
WATER FACILITIES MAP
P.O. BOX 100
WINDSOR, CA 95492 (707) 838–1000


THIS MAP IS INTENDED FOR THE SOLE USE BY THE TOWN OF WINDSOR

100 0 100 200
scale feet
Scale: 1"=200'

WATER

| | | |
|---|---|---|
| 57 | 58 | 59 |
| 64 | 65 | 66 |
| 70 | 71 | 72 |

65

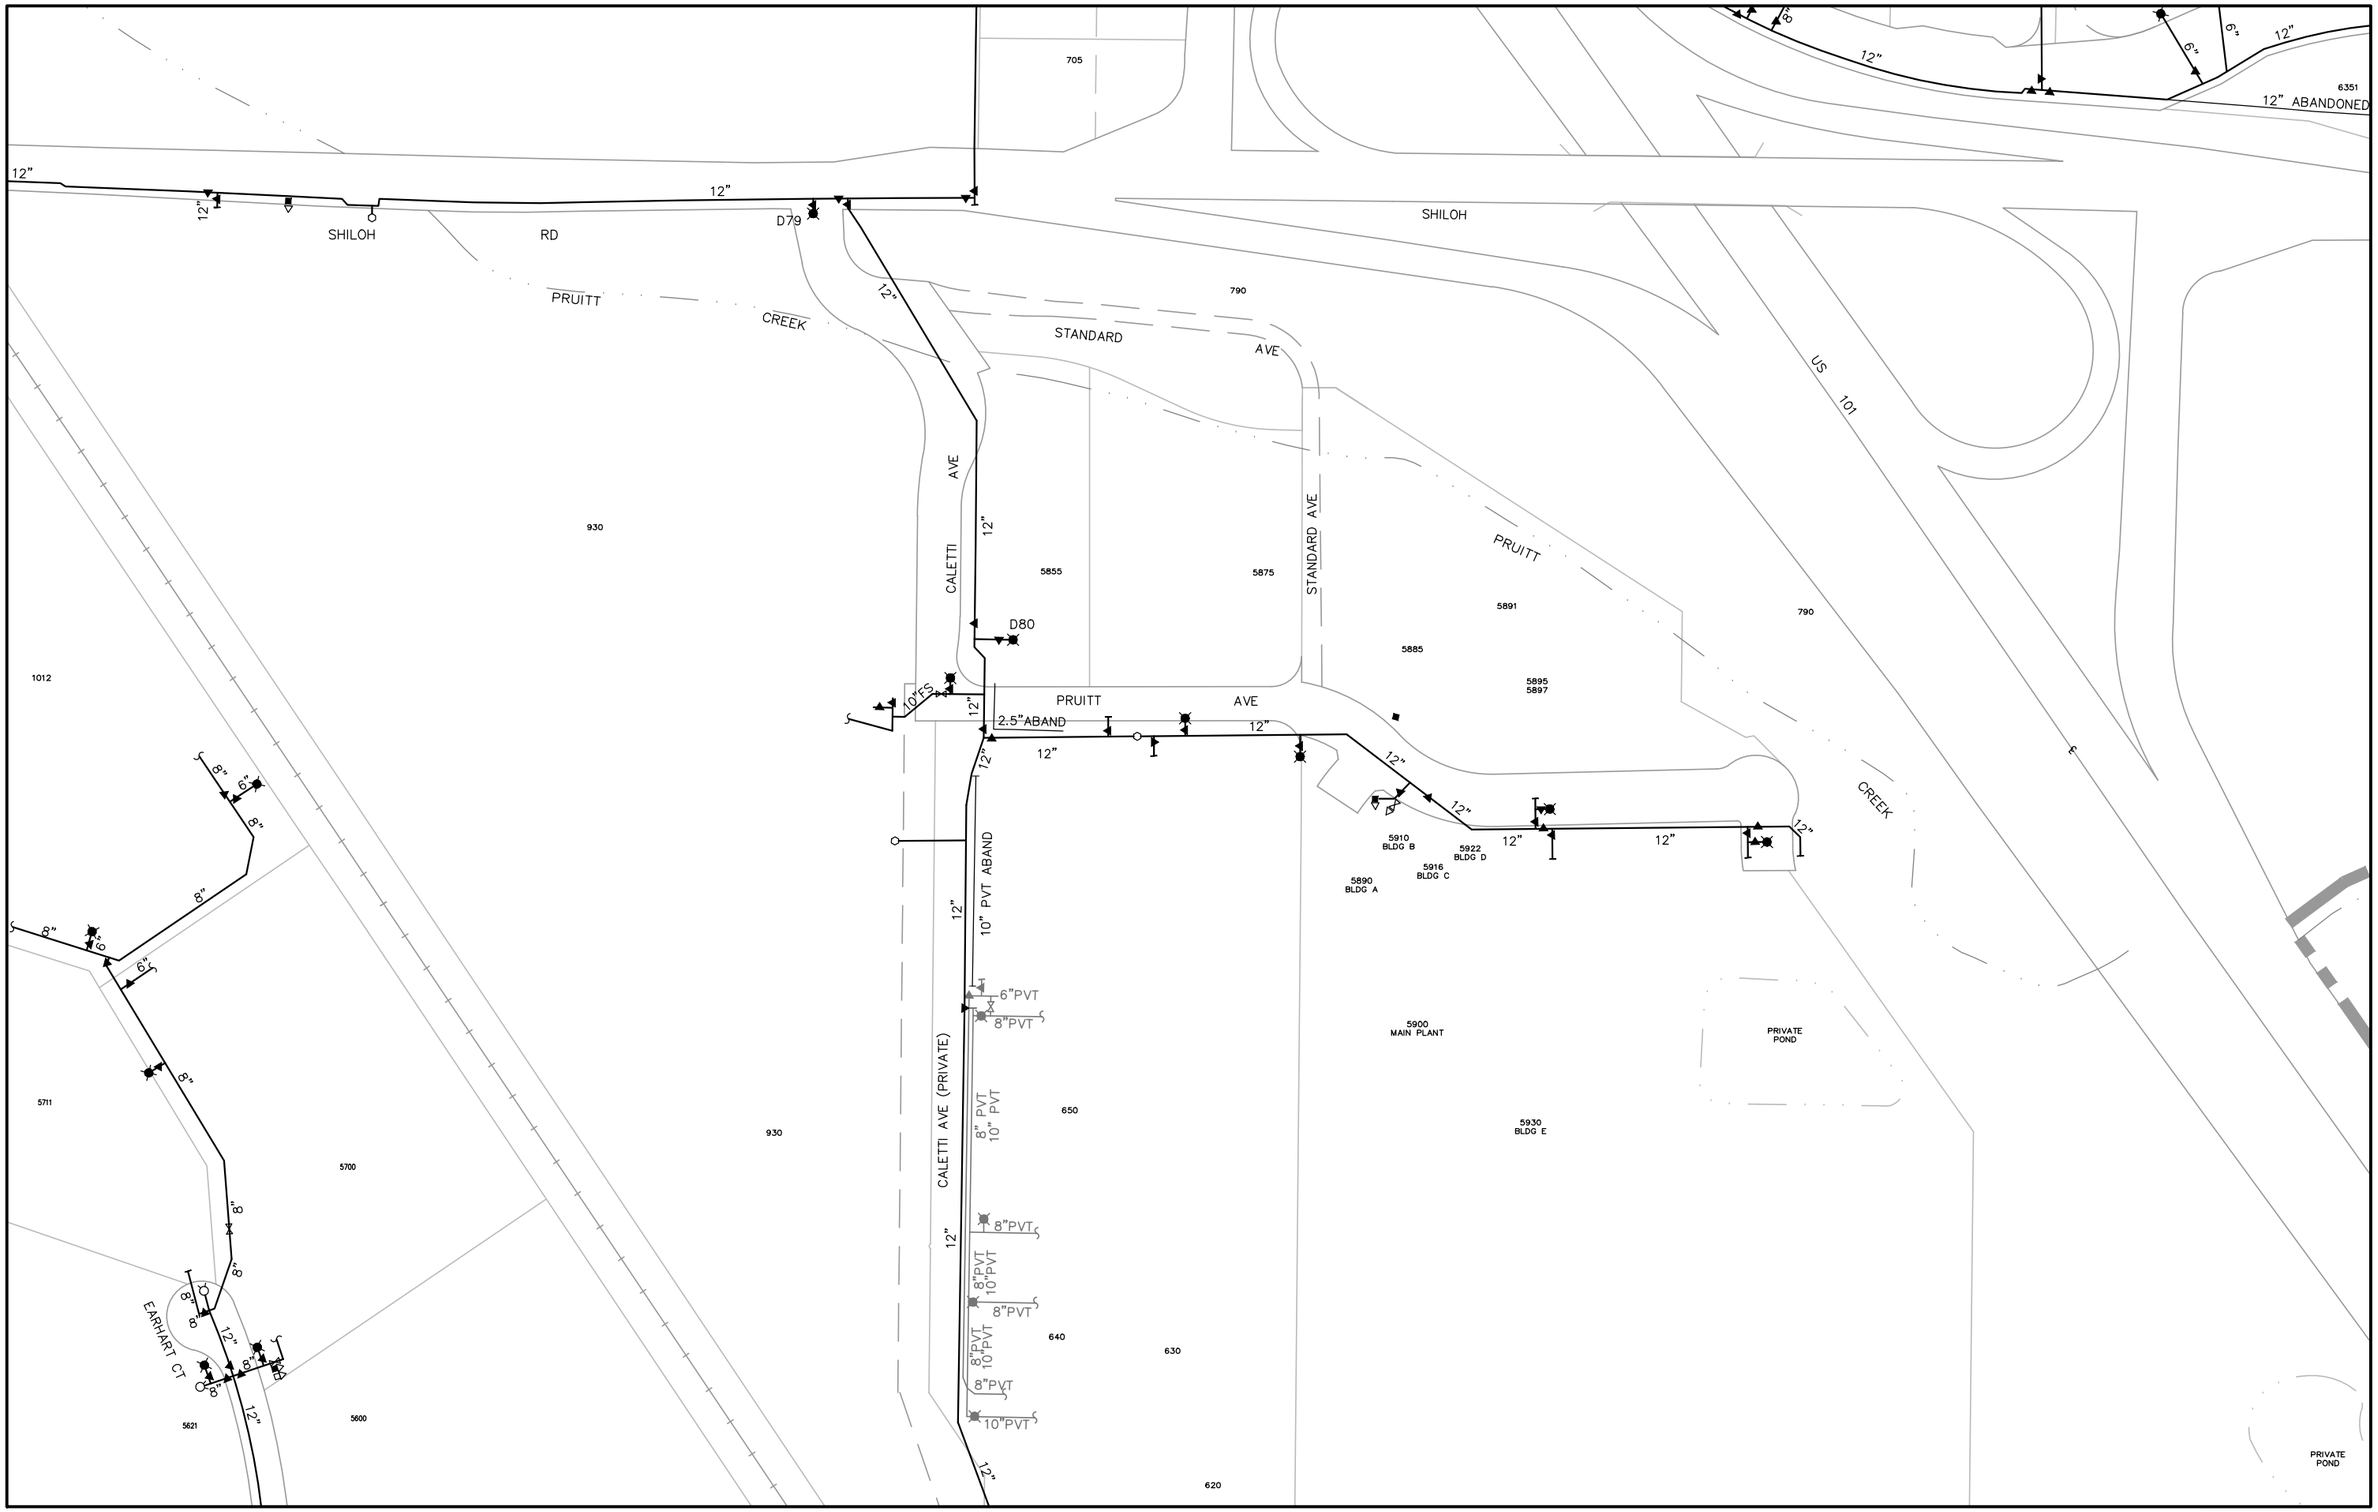


Images: Xrefs: win-base.dwg;win-watr.dwg
Path: F:\BMAP-STD\Windsor\UtilShts\wat61-70.dwg Layout Name: Water 66 Plot Date: Aug 19, 2011 at 09:54

PREPARED BY: COASTLAND CIVIL ENGINEERING
1400 NEOTOMAS AVENUE
SANTA ROSA, CA 95405 (707) 571-8005

DATE: JULY 2011

**TOWN OF WINDSOR**
WATER FACILITIES MAP
P.O. BOX 100
WINDSOR, CA 95492 (707) 838-1000


THIS MAP IS INTENDED FOR THE SOLE USE BY THE TOWN OF WINDSOR

100 0 100 200
scale feet
Scale: 1"=200'

WATER

| | | |
|---|---|---|
| 58 | 59 | 60 |
| 65 | 66 | 67 |
| 71 | 72 | 73 |

66

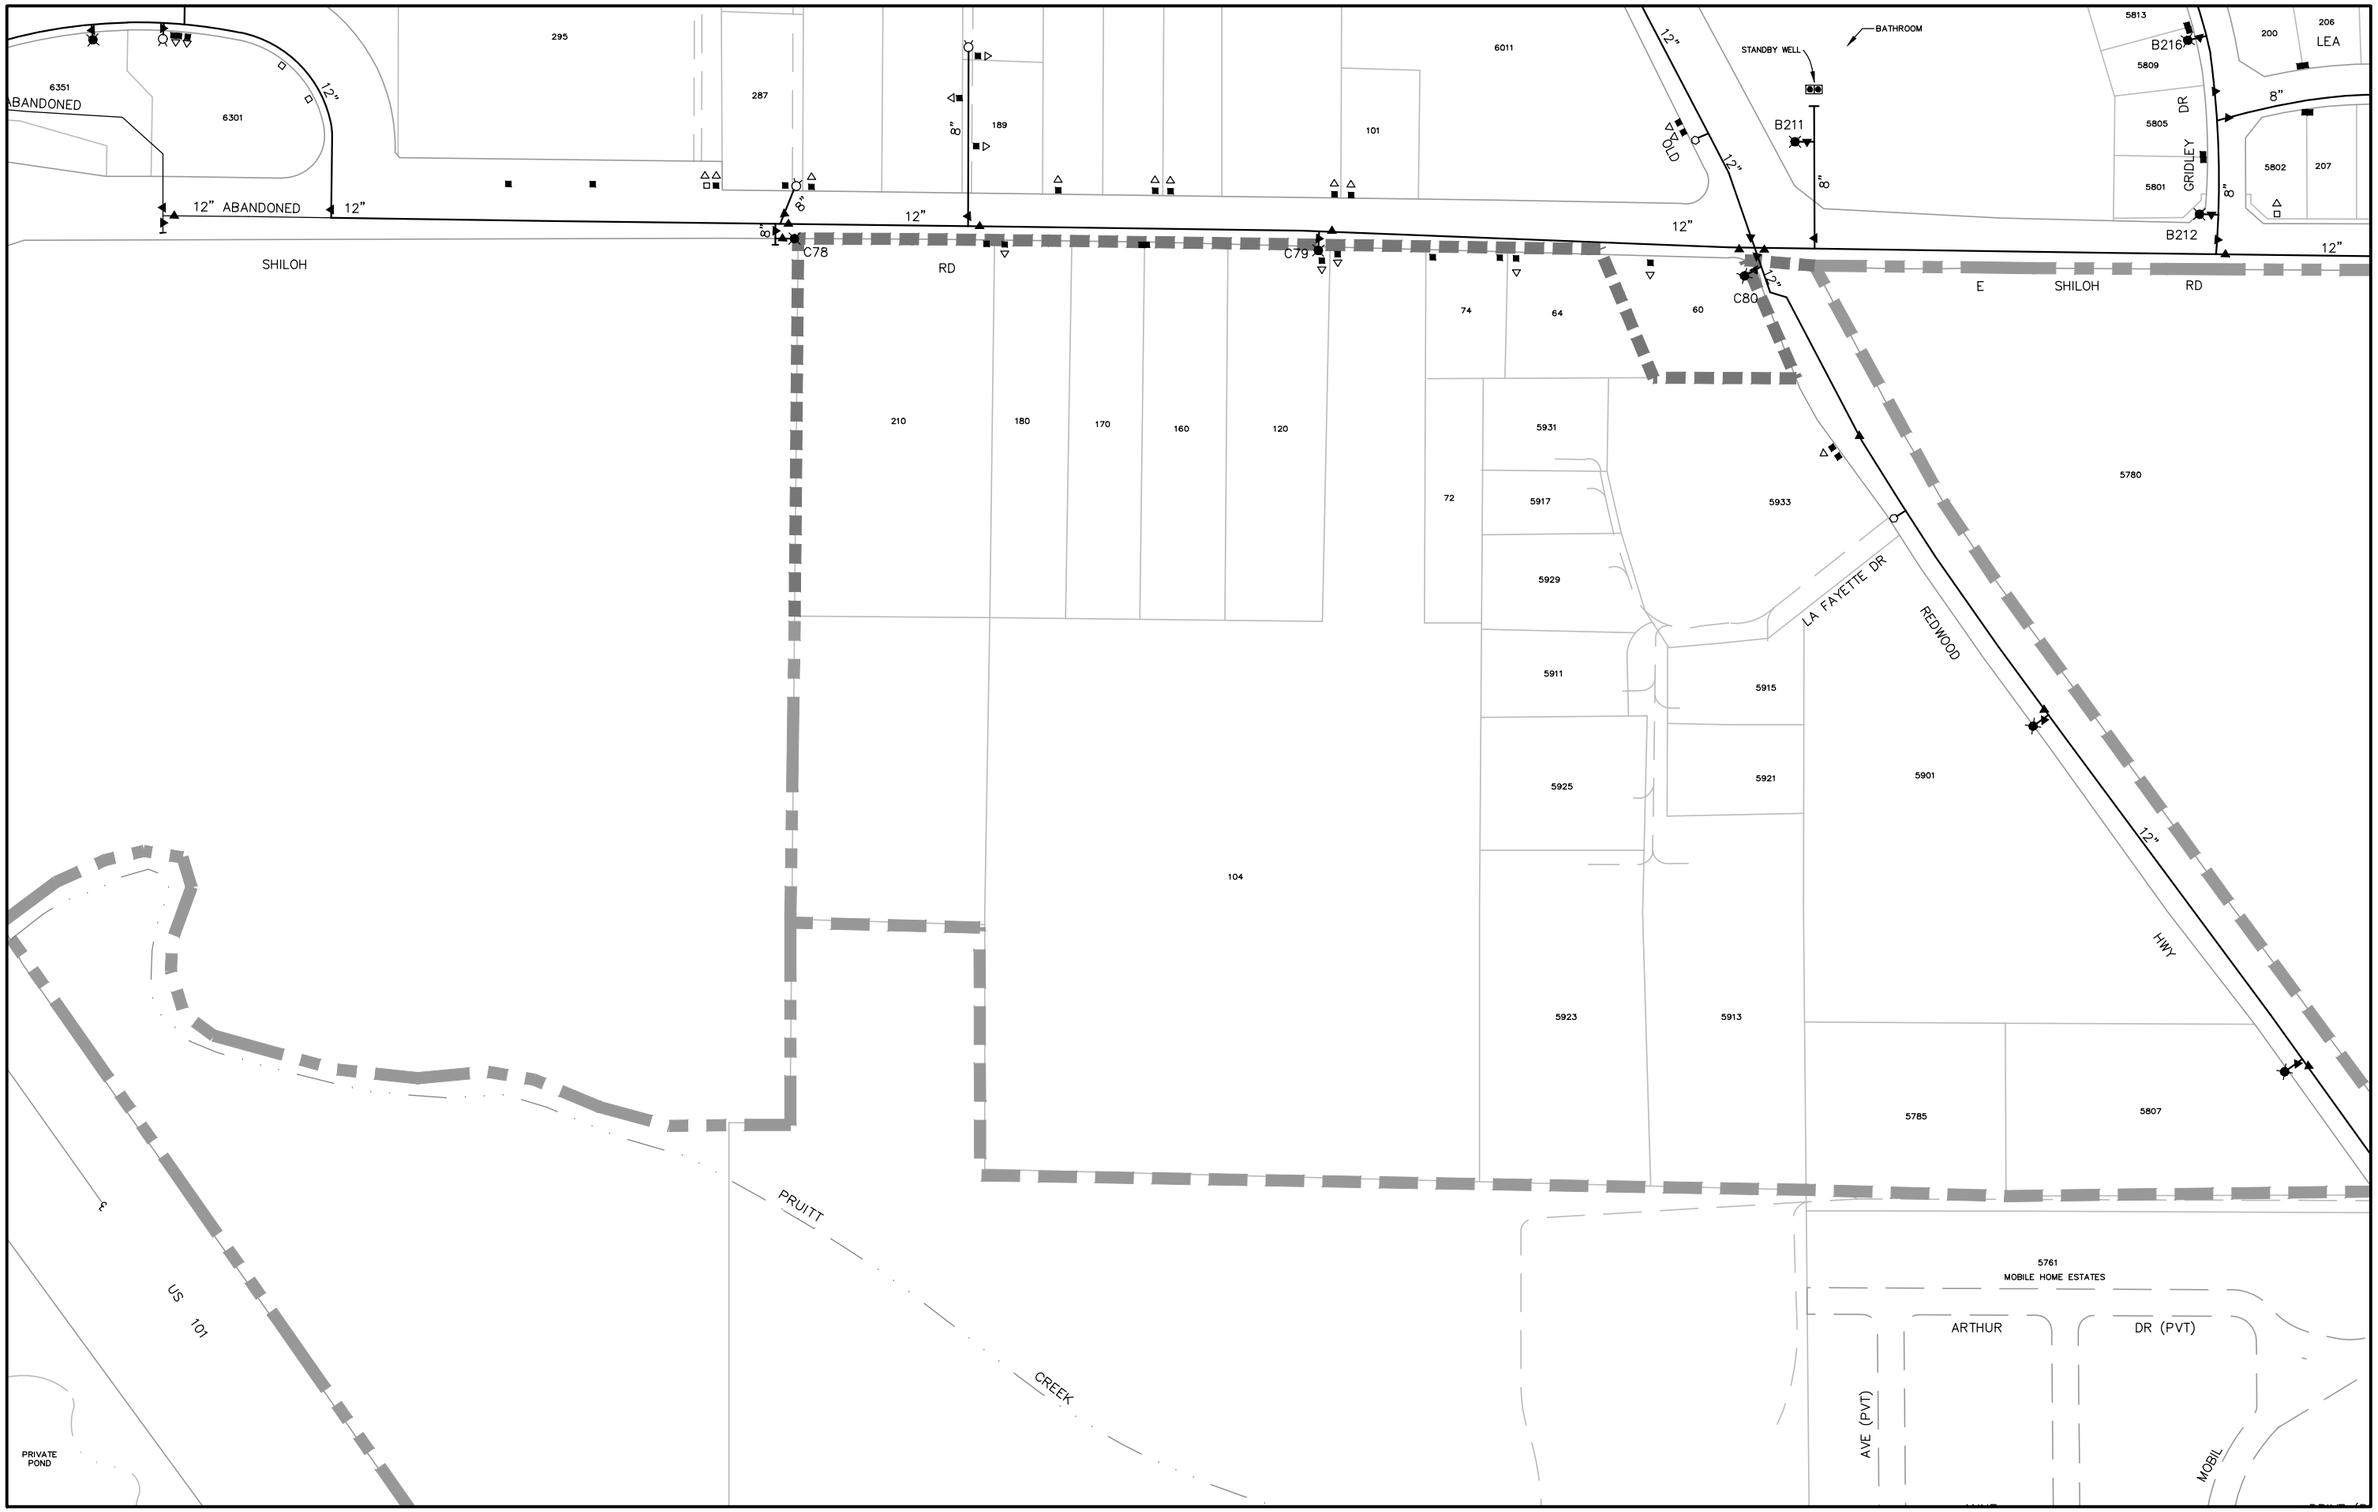


Images: Xrefs: win-base.dwg;win-watr.dwg
Path: F:\BMAP-STD\Windsor\UtilShts\wat61-70.dwg Layout Name: Water 67 Plot Date: Aug 19, 2011 at 09:54

PREPARED BY: COASTLAND CIVIL ENGINEERING
1400 NEOTOMAS AVENUE
SANTA ROSA, CA 95405 (707) 571-8005

DATE: JULY 2011

**TOWN OF WINDSOR**
WATER FACILITIES MAP
P.O. BOX 100
WINDSOR, CA 95492 (707) 838-1000

THIS MAP IS INTENDED FOR THE SOLE USE BY THE TOWN OF WINDSOR

100 0 100 200
scale feet
Scale: 1"=200'

WATER

| | | |
|---|---|---|
| 59 | 60 | 61 |
| 66 | 67 | 68 |
| 72 | 73 | 74 |

67




Images: Xrefs: win-base.dwg;win-watr.dwg
Path: F:\BMAP-STD\Windsor\UtilShts\wat61-70.dwg Layout Name: Water 68 Plot Date: Aug 19, 2011 at 09:55

PREPARED BY: COASTLAND CIVIL ENGINEERING
1400 NEOTOMAS AVENUE
SANTA ROSA, CA 95405 (707) 571-8005

DATE: JULY 2011

**TOWN OF WINDSOR**
WATER FACILITIES MAP
P.O. BOX 100
WINDSOR, CA 95492 (707) 838-1000

THIS MAP IS INTENDED FOR THE SOLE USE BY THE TOWN OF WINDSOR

100 0 100 200
scale feet
Scale: 1"=200'

WATER

| | | |
|---|---|---|
| 60 | 61 | 62 |
| 67 | 68 | 69 |
| 73 | 74 | |




Images: Xrefs: win-base.dwg;win-watr.dwg
Path: F:\BMAP-STD\Windsor\UtilShts\wat61-70.dwg Layout Name: Water 69 Plot Date: Aug 19, 2011 at 09:55

PREPARED BY: COASTLAND CIVIL ENGINEERING
1400 NEOTOMAS AVENUE
SANTA ROSA, CA 95405 (707) 571-8005

DATE: JULY 2011

**TOWN OF WINDSOR**
WATER FACILITIES MAP
P.O. BOX 100
WINDSOR, CA 95492 (707) 838-1000

THIS MAP IS INTENDED FOR THE SOLE USE BY THE TOWN OF WINDSOR

100 0 100 200
scale feet
Scale: 1"=200'

WATER

| | | |
|---|---|---|
| 61 | 62 | |
| 68 | 69 | |
| 74 | | |

69




Images: Xrefs: win-base.dwg;win-watr.dwg
Path: F:\BMAP-STD\Windsor\UtilShts\wat71-80.dwg Layout Name: Water 71 Plot Date: Aug 19, 2011 at 10:02

PREPARED BY: COASTLAND CIVIL ENGINEERING
1400 NEOTOMAS AVENUE
SANTA ROSA, CA 95405 (707) 571-8005

DATE: JULY 2011

**TOWN OF WINDSOR**
WATER FACILITIES MAP
P.O. BOX 100
WINDSOR, CA 95492 (707) 838-1000

THIS MAP IS INTENDED FOR THE SOLE USE BY THE TOWN OF WINDSOR

100 0 100 200
scale feet
Scale: 1"=200'

WATER

| | | |
|---|---|---|
| 64 | 65 | 66 |
| 70 | 71 | 72 |
| 75 | 76 | 77 |

Images: Xrefs: win-base.dwg;win-watr.dwg
Path: F:\BMAP-STD\Windsor\UtilShts\wat71-80.dwg Layout Name: Water 72 Plot Date: Aug 19, 2011 at 10:02

EARHART CT
KITY HAWK BLVD
CALETTI AVE
AIRPORT CREEK
AVIATION BLVD
PRIVATE POND
PIV
1165
1145
1170
1150
620
600
610
5937 BLDG F
564 BLDG I
562 BLDG H
550
556 BLDG G
1731
1733
1729
5012
501
500
487
475
455
463
4400
8"FS
8"
12"
6"
4"
2"

PREPARED BY: COASTLAND CIVIL ENGINEERING
1400 NEOTOMAS AVENUE
SANTA ROSA, CA 95405 (707) 571-8005

DATE: JULY 2011

**TOWN OF WINDSOR**
WATER FACILITIES MAP
P.O. BOX 100
WINDSOR, CA 95492 (707) 838-1000

THIS MAP IS INTENDED FOR THE SOLE USE BY THE TOWN OF WINDSOR

100 0 100 200
scale feet
Scale: 1"=200'

WATER

| | | |
|---|---|---|
| 65 | 66 | 67 |
| 71 | 72 | 73 |
| 76 | 77 | 78 |

72

PRIVATE POND

US 101

5937

4400

PRUITT

AVE

MOBIL

ANNE

DRIVE (P

EDMUND

5761
MOBILE HOME ESTATES

CREEK

5645
COLONIAL PARK
MOBILE HOME ESTATES

COLONIAL PARK DR (PVT)

Images: Xrefs: win-base.dwg;win-watr.dwg
Path: F:\BMAP-STD\Windsor\UtilShts\wat71-80.dwg Layout Name: Water 73 Plot Date: Aug 19, 2011 at 17:09

PREPARED BY: COASTLAND CIVIL ENGINEERING
1400 NEOTOMAS AVENUE
SANTA ROSA, CA 95405 (707) 571-8005

DATE: JULY 2011

# TOWN OF WINDSOR
WATER FACILITIES MAP
P.O. BOX 100
WINDSOR, CA 95492 (707) 838-1000

THIS MAP IS INTENDED FOR THE SOLE USE BY THE TOWN OF WINDSOR

100 0 100 200
scale feet
Scale: 1"=200'

WATER

| | | |
|---|---|---|
| 66 | 67 | 68 |
| 72 | 73 | 74 |
| 77 | 78 | 79 |

73




Images: Xrefs: win-base.dwg;win-watr.dwg
Path: F:\BMAP-STD\Windsor\UtilShts\wat71-80.dwg Layout Name: Water 74 Plot Date: Aug 19, 2011 at 10:03

PREPARED BY: COASTLAND CIVIL ENGINEERING
1400 NEOTOMAS AVENUE
SANTA ROSA, CA 95405 (707) 571-8005

DATE: JULY 2011

**TOWN OF WINDSOR**
WATER FACILITIES MAP
P.O. BOX 100
WINDSOR, CA 95492 (707) 838-1000

THIS MAP IS INTENDED FOR THE SOLE USE BY THE TOWN OF WINDSOR

100 0 100 200
scale feet
Scale: 1"=200'

| | | |
|---|---|---|
| 67 | 68 | 69 |
| 73 | 74 | |
| 78 | 79 | |

WATER

Images: Xrefs: win-base.dwg;win-watr.dwg
Path: F:\BMAP-STD\Windsor\UtilShts\wat71-80.dwg Layout Name: Water 76 Plot Date: Aug 19, 2011 at 10:03

REDWOOD CREEK
REDWOOD CREEK
CESSNA BLVD
AVIATION BLVD
AVIATION
12"
6"FS
6"FS
E38
5012
5015
5491
6"FS & 2" SAME TRENCH
6"FS & 2" SAME TRENCH
8"
8"
E37
5496
12"
E42
8"
5463
8"
8"
5470
FLS
8"
8"
E36
5468
8"
5463
BLVD
5464
8"
E35
4"
5355
5410
12"
8"
8"
E33
FLS
6"
6"
5341-5347
SKYLANE
5350
FLS
8"
E32
5331
E115
5340
8"
12"
E116
SONOMA COUNTY OFFICE OF EDUCATION
8"
FLS
E31
1911
1821
E82
12"
AIRPORT
8"
8"
BLVD
PIV
PIV
FLS
E11
E10
E80
E79
RD
DETENTION FACILITY
COUNTY BLDG.
ABANDONED 4"
4"
4"
4"
JET CENTER
12"
10"
ORDINANCE
COUNTY BLDG
6"
AIRPORT
BLVD
12"
E5
E4
12"
12"
2"
12"
6"
12"
12"

PREPARED BY: COASTLAND CIVIL ENGINEERING
1400 NEOTOMAS AVENUE
SANTA ROSA, CA 95405 (707) 571-8005

DATE: JULY 2011


# TOWN OF WINDSOR
WATER FACILITIES MAP
P.O. BOX 100
WINDSOR, CA 95492 (707) 838-1000

THIS MAP IS INTENDED FOR THE SOLE USE BY THE TOWN OF WINDSOR

100 0 100 200
scale feet
Scale: 1"=200'

WATER

| | | |
|---|---|---|
| 70 | 71 | 72 |
| 75 | 76 | 77 |
| 80 | 81 | 82 |

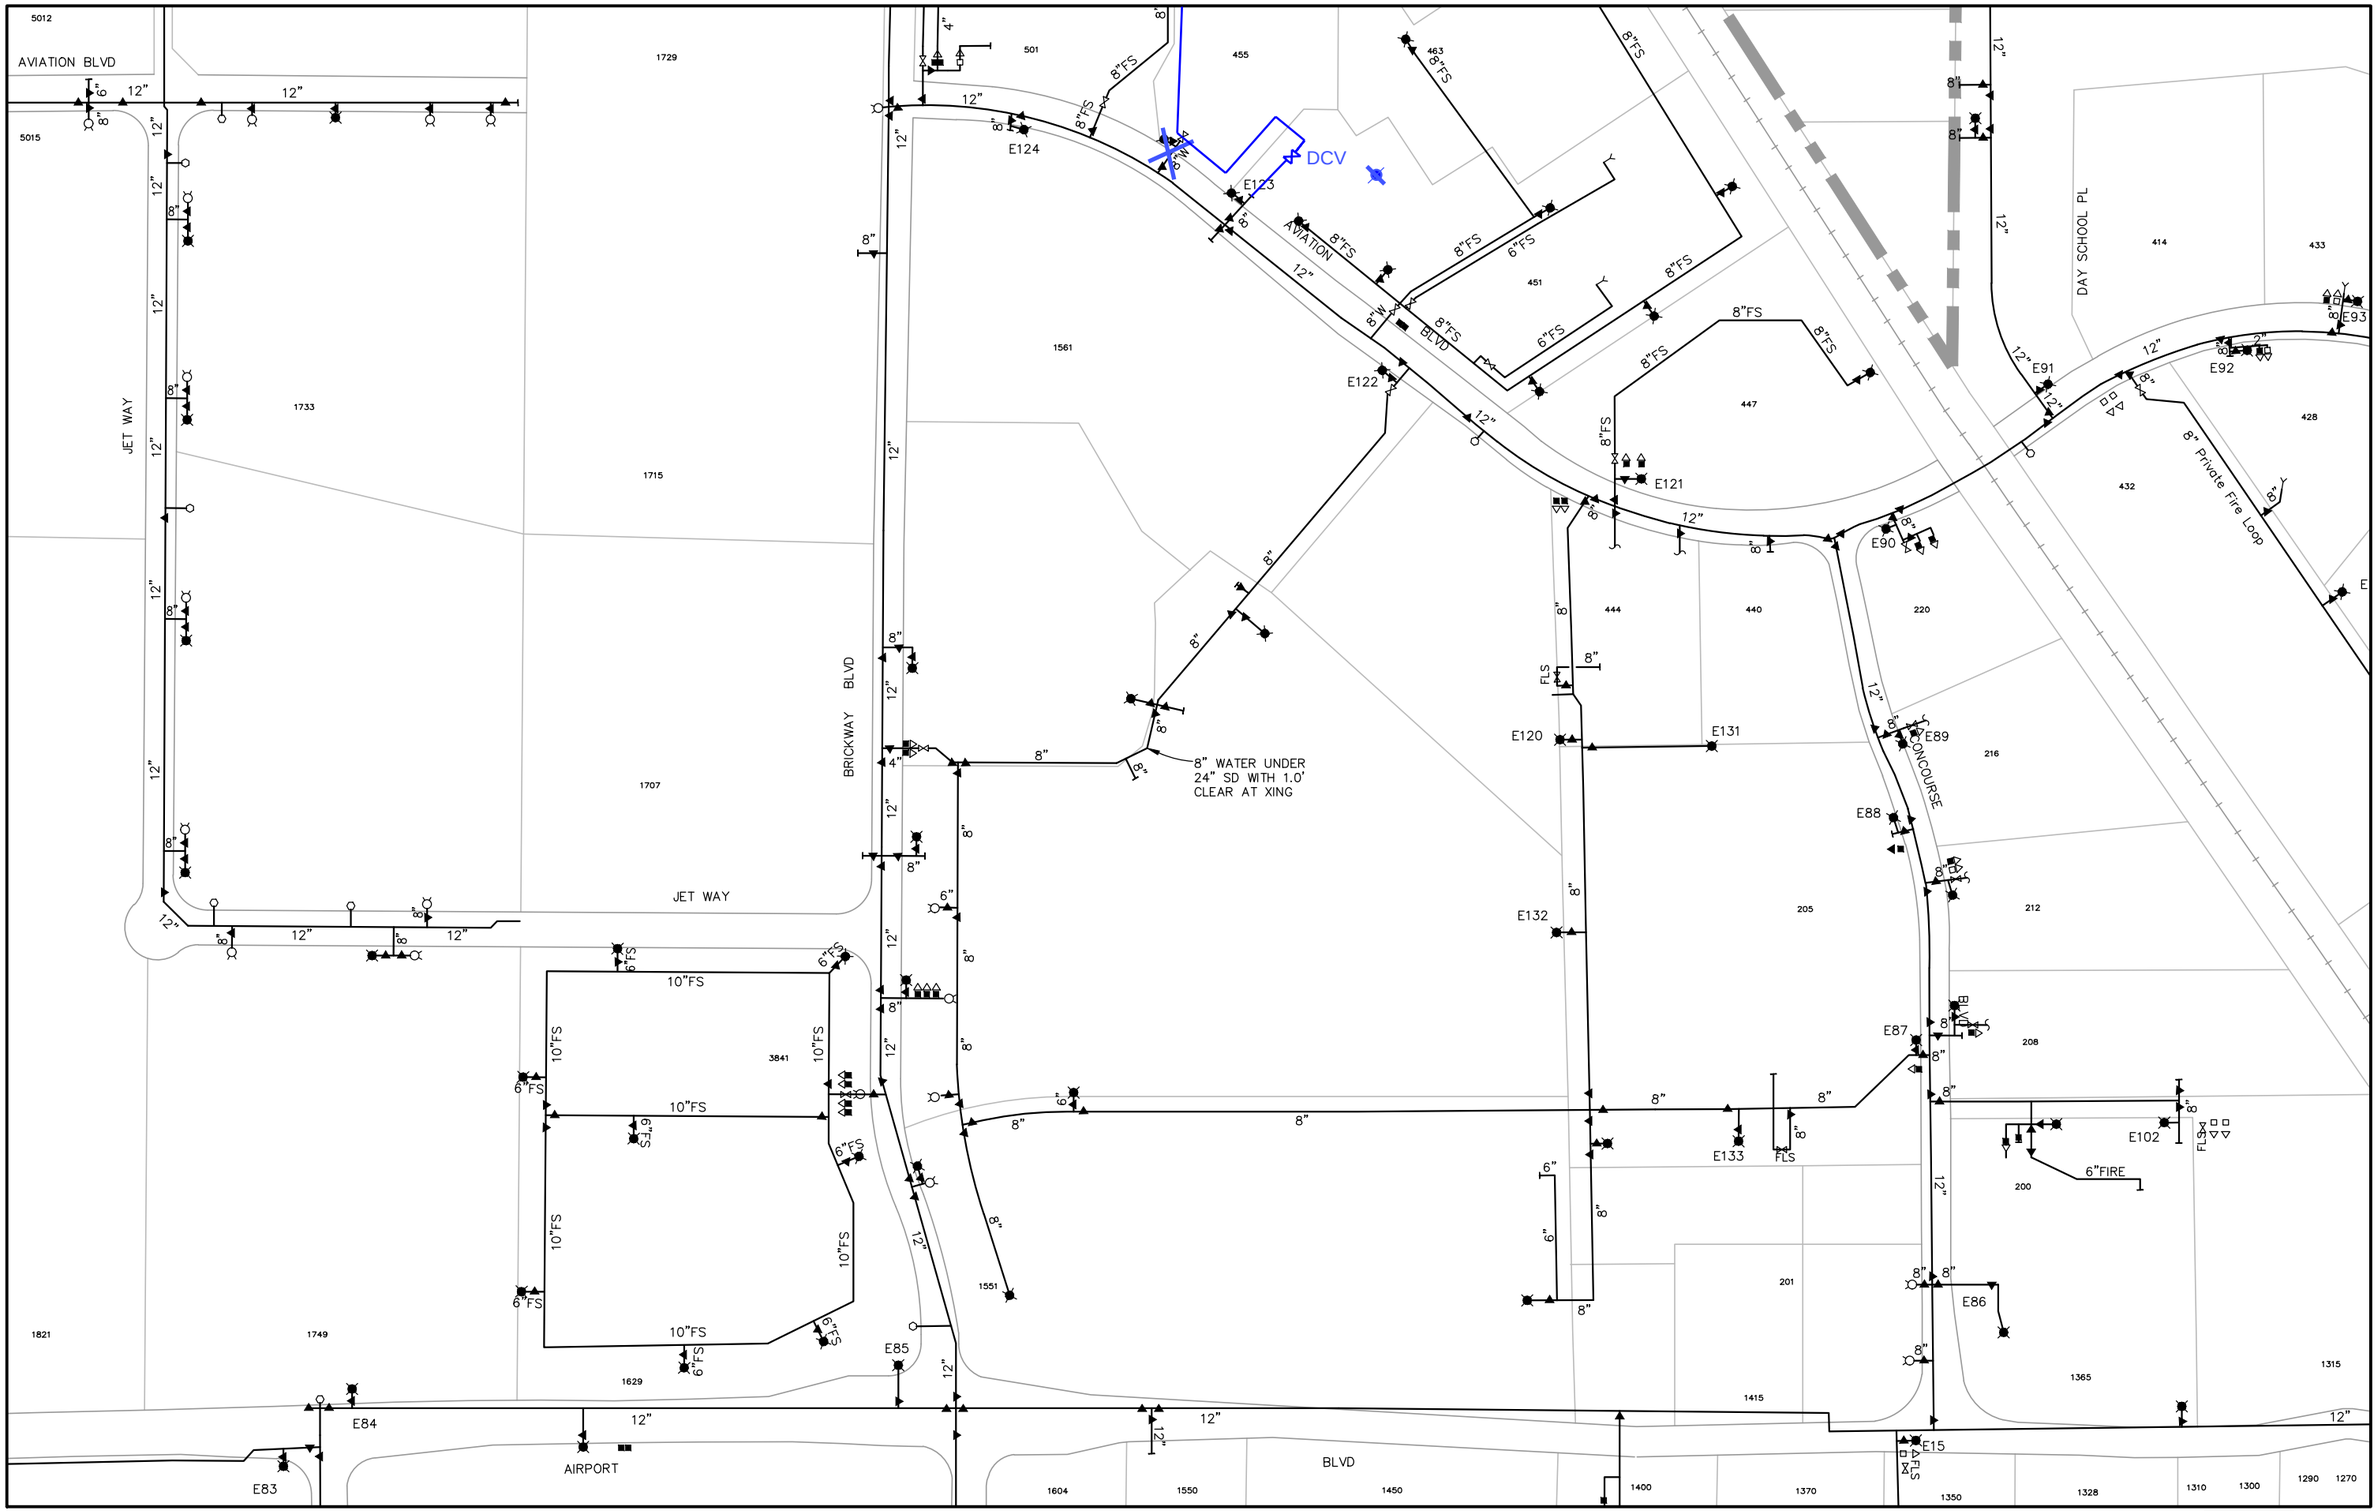


Images: Xrefs: win-base.dwg;win-watr.dwg
Path: F:\BMAP-STD\Windsor\UtilShts\wat71-80.dwg Layout Name: Water 77 Plot Date: Aug 19, 2011 at 10:03

PREPARED BY: COASTLAND CIVIL ENGINEERING
1400 NEOTOMAS AVENUE
SANTA ROSA, CA 95405 (707) 571-8005

DATE: JULY 2011

**TOWN OF WINDSOR**
WATER FACILITIES MAP
P.O. BOX 100
WINDSOR, CA 95492 (707) 838-1000


THIS MAP IS INTENDED FOR THE SOLE USE BY THE TOWN OF WINDSOR

100 0 100 200
scale feet
Scale: 1"=200'

WATER

| | | |
|---|---|---|
| 71 | 72 | 73 |
| 76 | 77 | 78 |
| 81 | 82 | 83 |

77

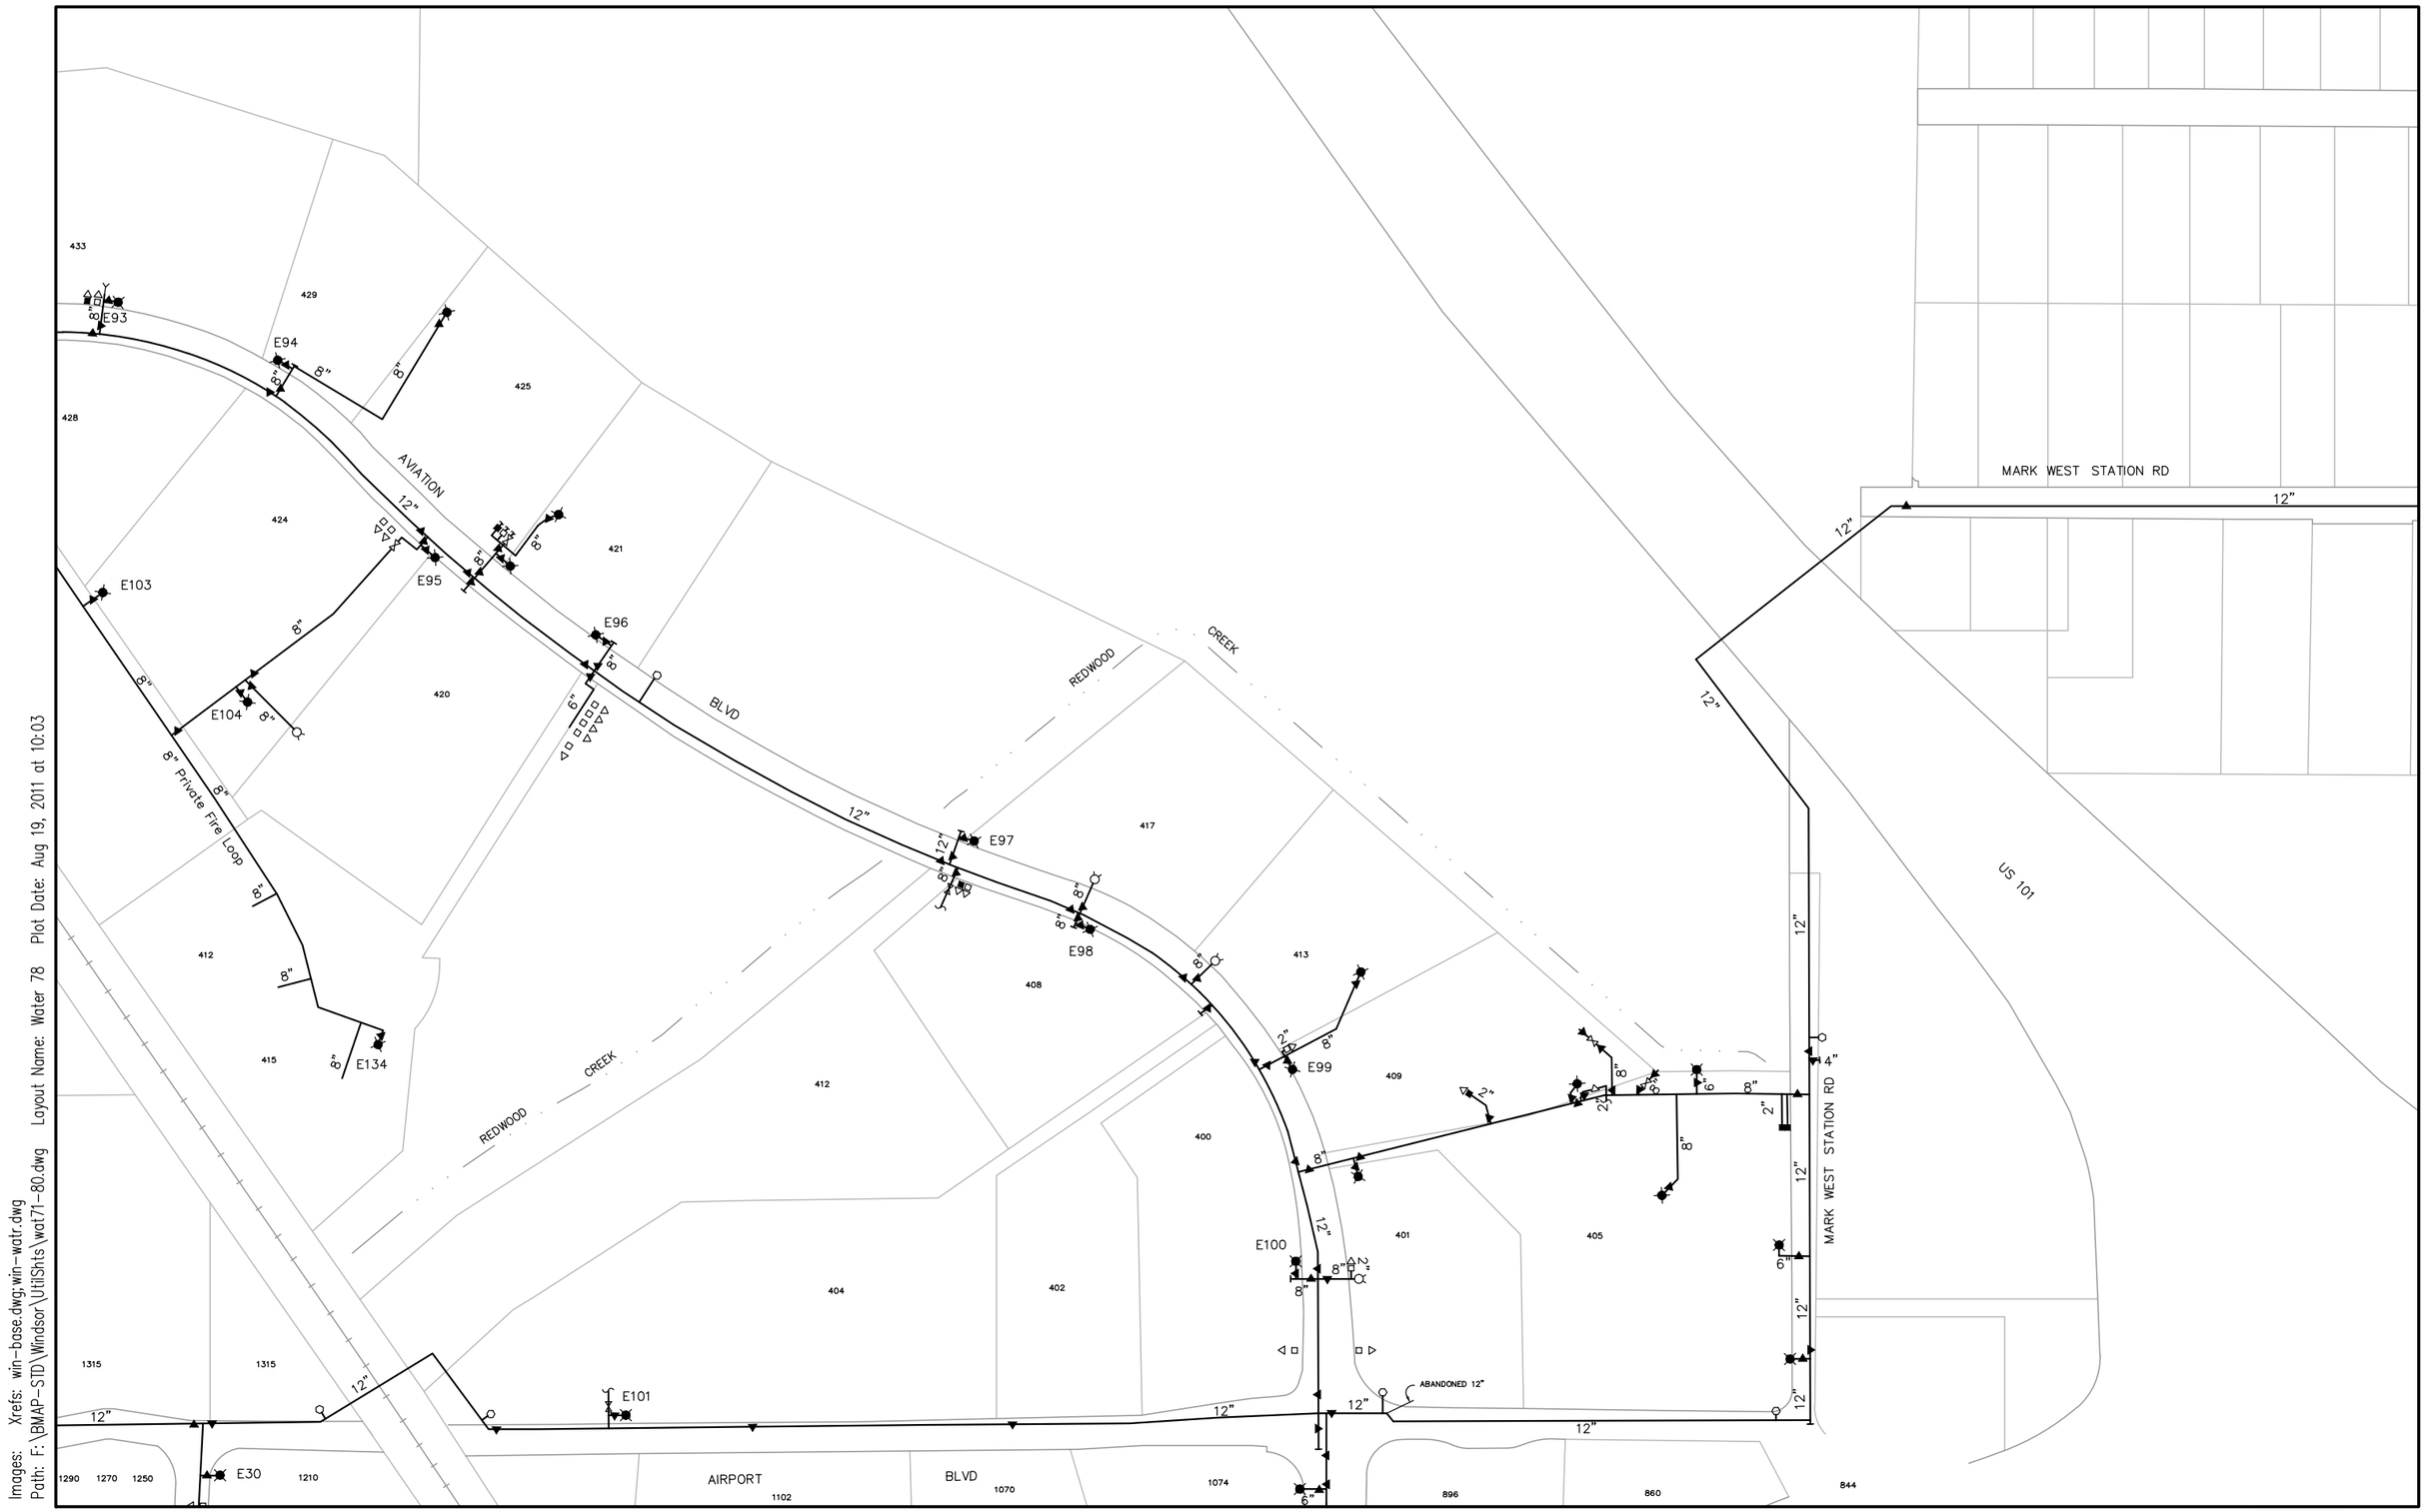


Images: Xrefs: win-base.dwg,win-watr.dwg
Path: F:\BMAP-STD\Windsor\UtilShts\wat71-80.dwg Layout Name: Water 78 Plot Date: Aug 19, 2011 at 10:03

PREPARED BY: COASTLAND CIVIL ENGINEERING
1400 NEOTOMAS AVENUE
SANTA ROSA, CA 95405 (707) 571-8005

DATE: JULY 2011

**TOWN OF WINDSOR**
WATER FACILITIES MAP
P.O. BOX 100
WINDSOR, CA 95492 (707) 838-1000

THIS MAP IS INTENDED FOR THE SOLE USE BY THE TOWN OF WINDSOR

100 0 100 200
scale feet
Scale: 1"=200'

WATER

| | | |
|---|---|---|
| 72 | 73 | 74 |
| 77 | 78 | 79 |
| 82 | 83 | 84 |

78




Images: Xrefs: win-base.dwg;win-watr.dwg
Path: F:\BMAP-STD\Windsor\UtilShts\wat71-80.dwg Layout Name: Water 79 Plot Date: Aug 19, 2011 at 10:04

PREPARED BY: COASTLAND CIVIL ENGINEERING
1400 NEOTOMAS AVENUE
SANTA ROSA, CA 95405 (707) 571-8005

DATE: JULY 2011

**TOWN OF WINDSOR**
WATER FACILITIES MAP
P.O. BOX 100
WINDSOR, CA 95492 (707) 838-1000

THIS MAP IS INTENDED FOR THE SOLE USE BY THE TOWN OF WINDSOR

100 0 100 200
scale feet
Scale: 1"=200'

Images: Xrefs: win-base.dwg;win-watr.dwg
Path: F:\BMAP-STD\Windsor\UtilShts\wat81-91.dwg Layout Name: Water 81 Plot Date: Aug 19, 2011 at 10:08

E5 E4 E7 E82 E9 E2 E64 E81 E8 E1 E65 E66 E67 E53 E52 E51 E13 E12

12" 6" 2" 1" 8" ABANDONED 6" ABAND. 6" 6"PVT 2"PVT

1700 1800 1850 2320 2299 2222 2330

AIRPORT BLVD DR FLIGHTLINE SLUSSER CREEK RD LAUGHLIN COPPERHILL PKWY BECKER

PIV FLS

PREPARED BY: COASTLAND CIVIL ENGINEERING
1400 NEOTOMAS AVENUE
SANTA ROSA, CA 95405 (707) 571-8005

DATE: JULY 2011


**TOWN OF WINDSOR**
WATER FACILITIES MAP
P.O. BOX 100
WINDSOR, CA 95492 (707) 838-1000

THIS MAP IS INTENDED FOR THE SOLE USE BY THE TOWN OF WINDSOR

100 0 100 200
scale feet
Scale: 1"=200'

WATER

| | | |
|---|---|---|
| 75 | 76 | 77 |
| 80 | 81 | 82 |
| 85 | 86 | 87 |

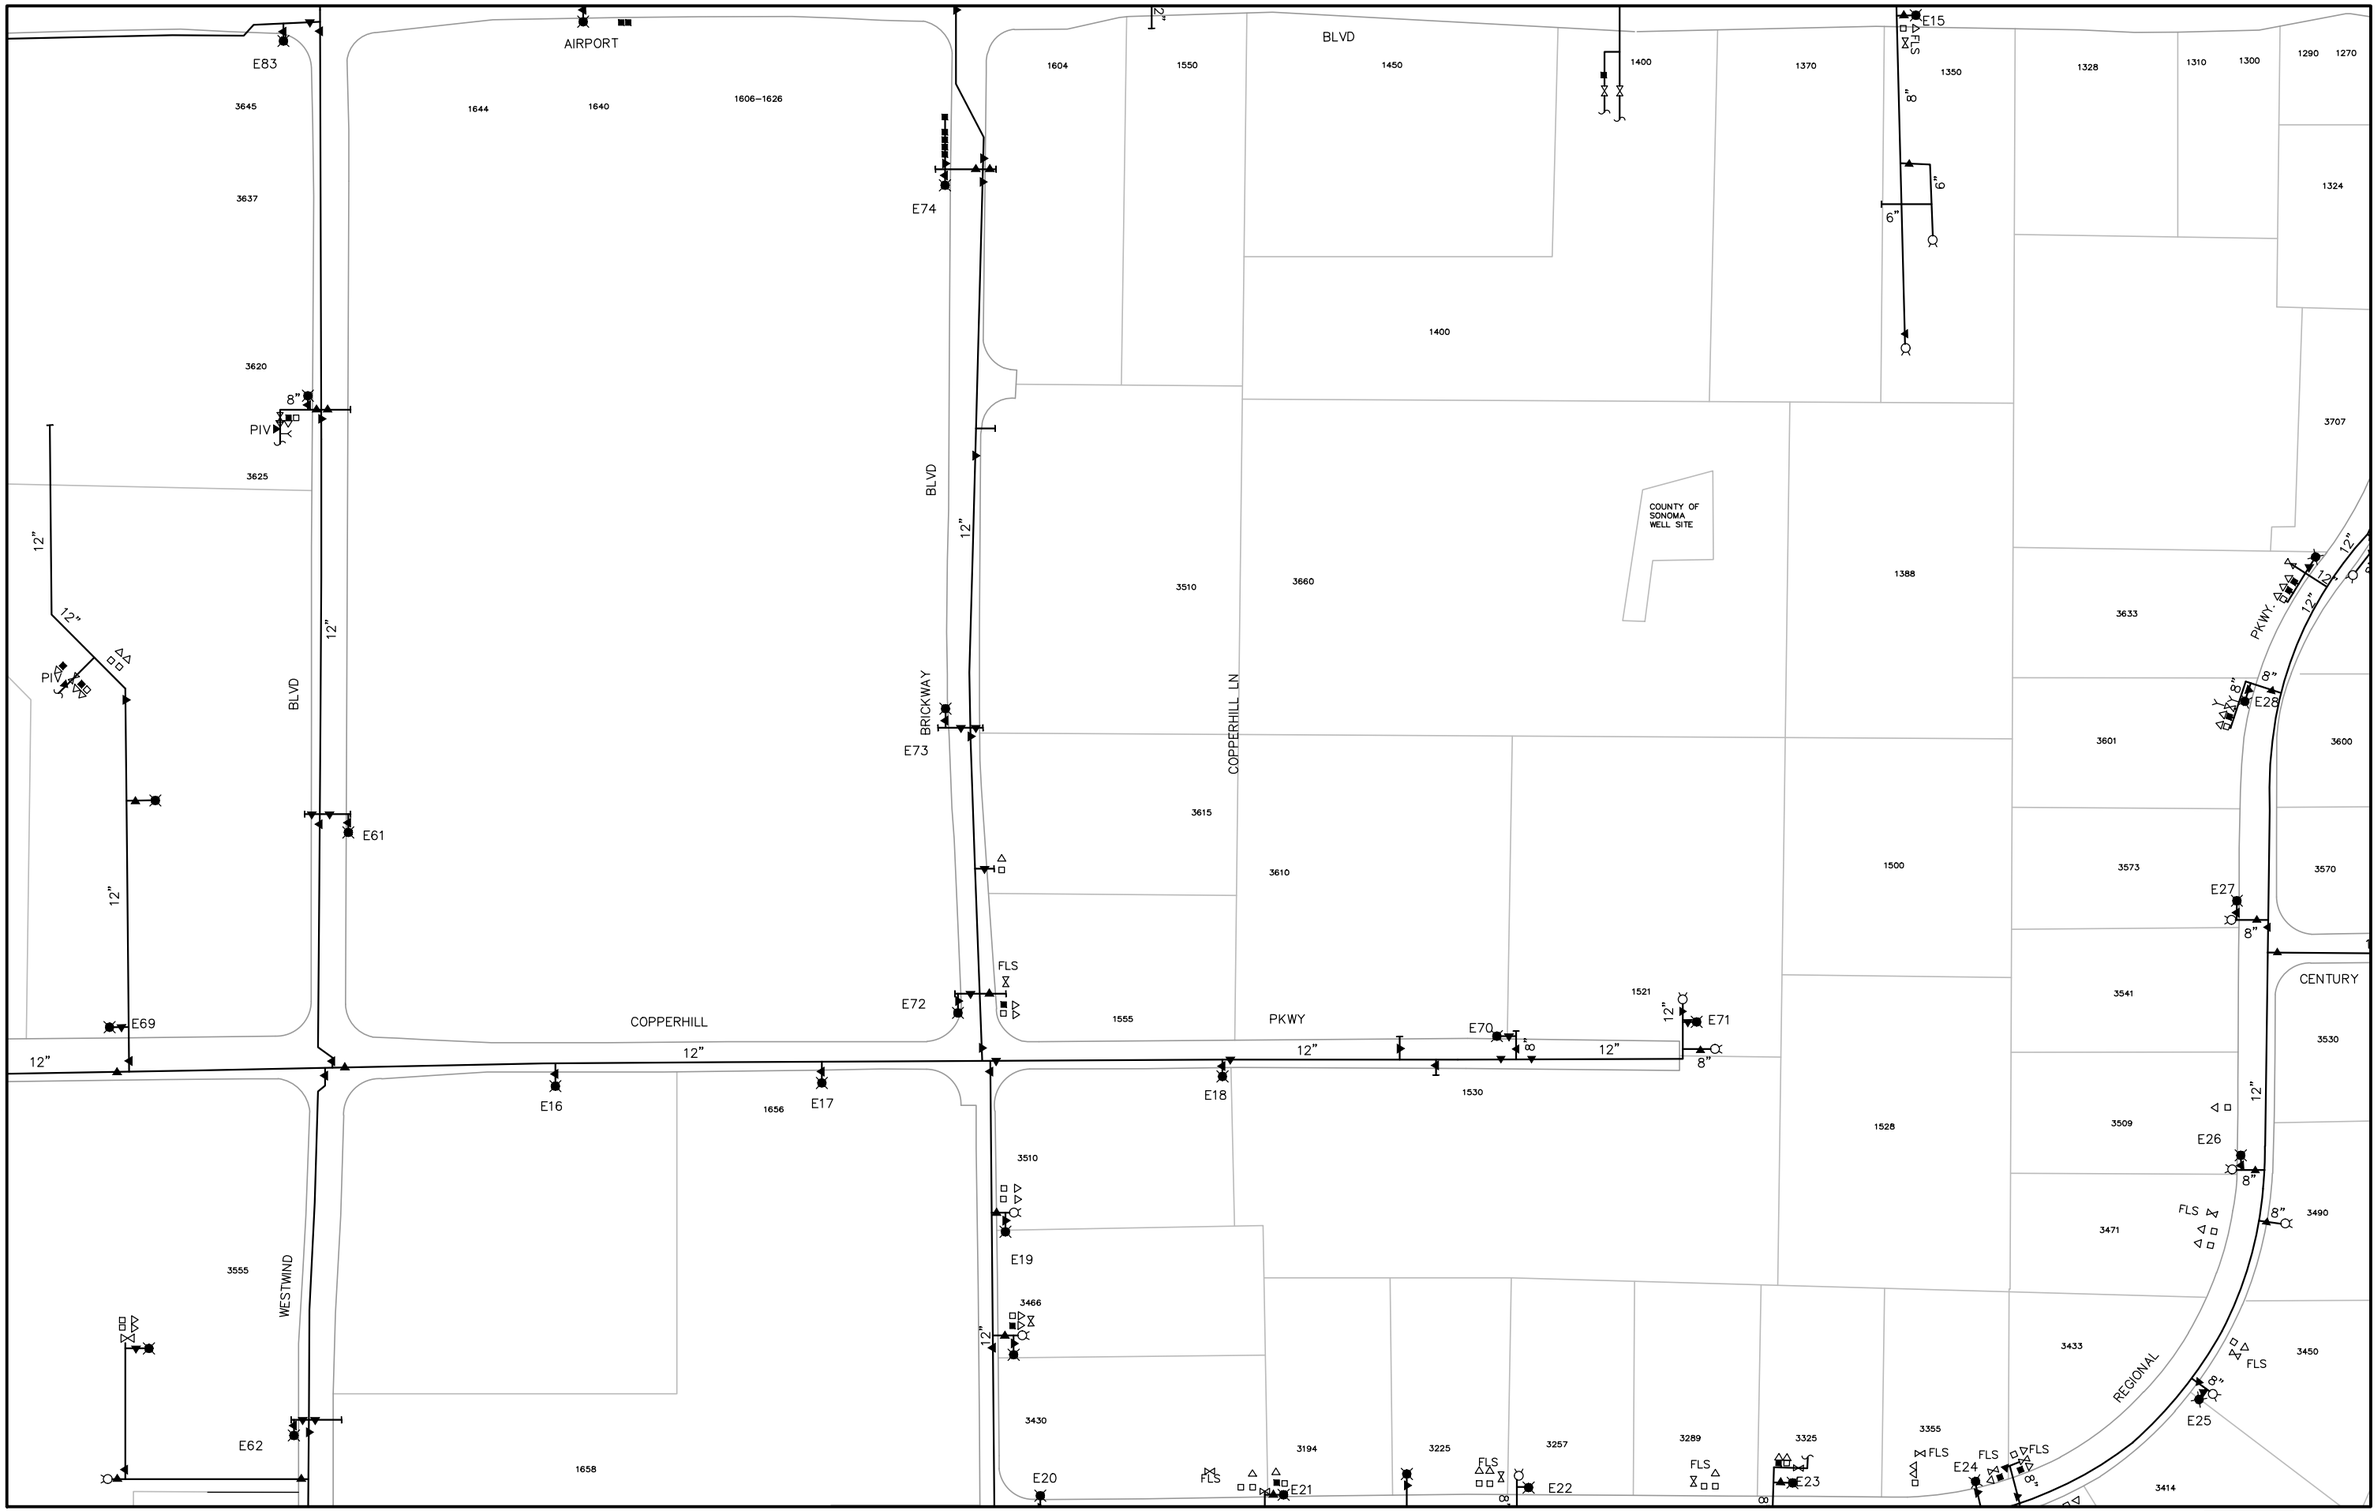


Images: Xrefs: win-base.dwg,win-watr.dwg
Path: F:\BMAP-STD\Windsor\UtilShts\wat81-91.dwg Layout Name: Water 82 Plot Date: Aug 19, 2011 at 10:08

PREPARED BY: COASTLAND CIVIL ENGINEERING
1400 NEOTOMAS AVENUE
SANTA ROSA, CA 95405 (707) 571-8005

DATE: JULY 2011

**TOWN OF WINDSOR**
WATER FACILITIES MAP
P.O. BOX 100
WINDSOR, CA 95492 (707) 838-1000


THIS MAP IS INTENDED FOR THE SOLE USE BY THE TOWN OF WINDSOR

100 0 100 200
scale feet
Scale: 1"=200'

WATER

| | | |
|---|---|---|
| 76 | 77 | 78 |
| 81 | 82 | 83 |
| 86 | 87 | 88 |

82

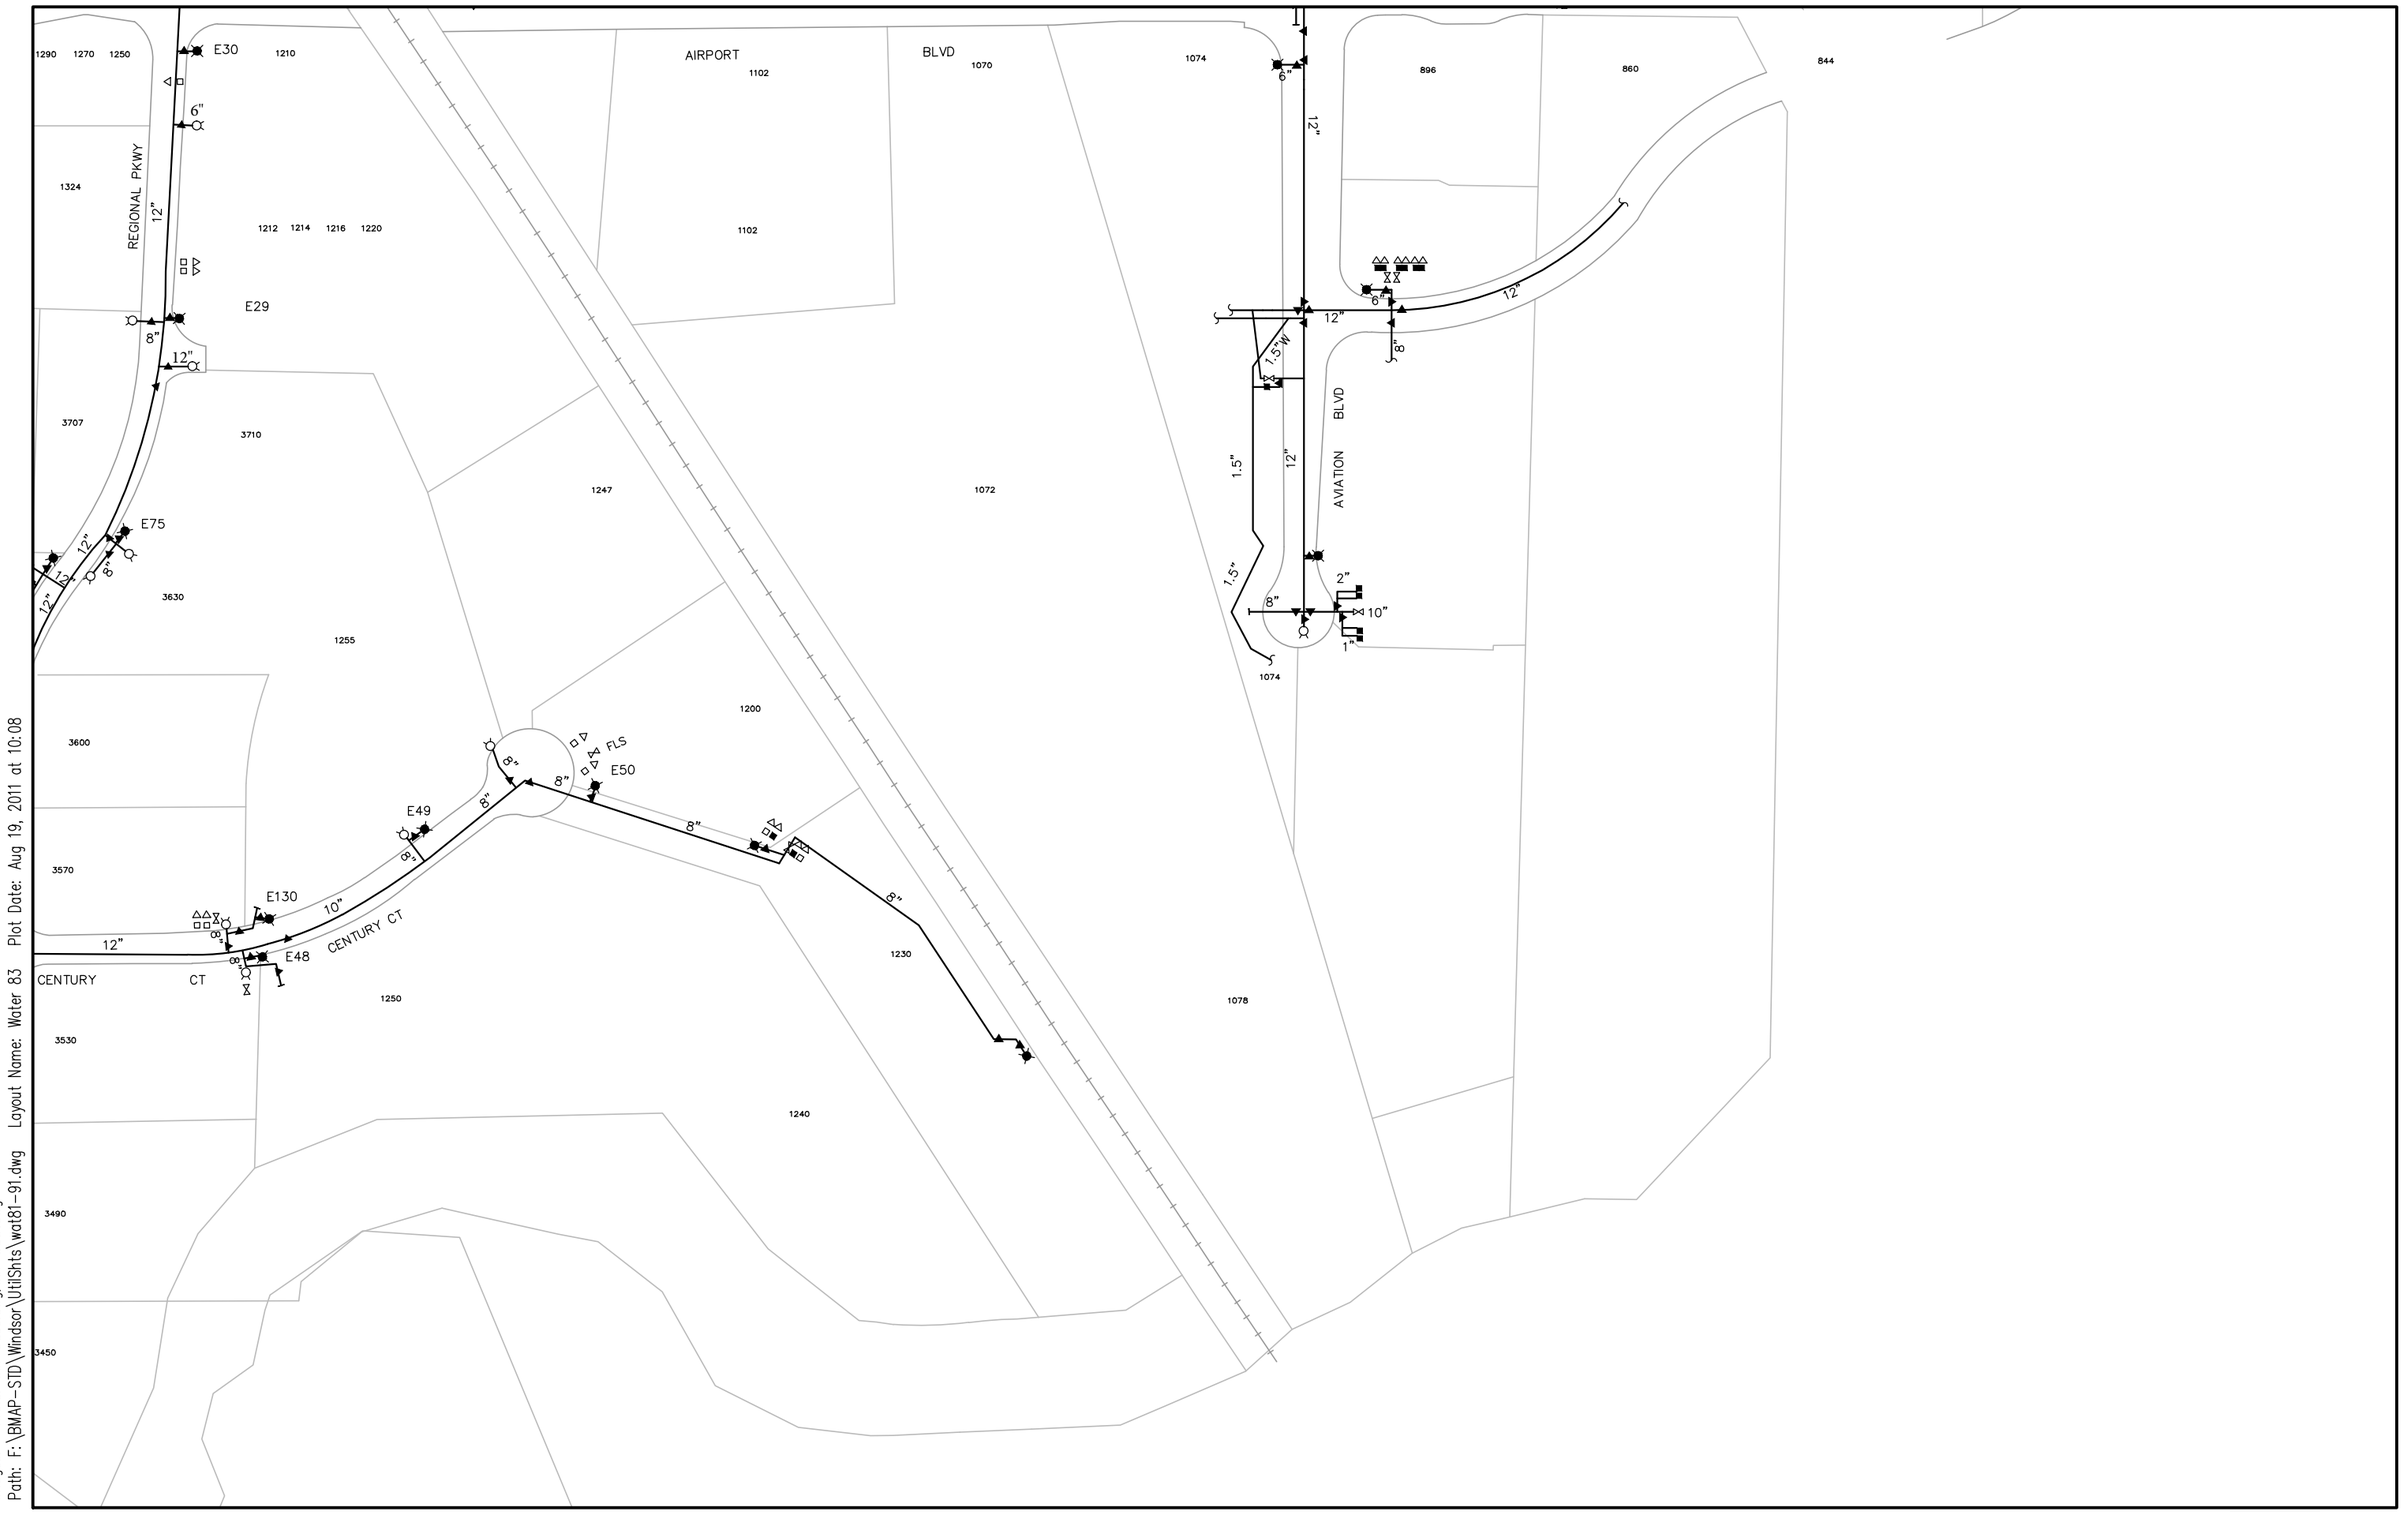


Images: Xrefs: win-base.dwg;win-watr.dwg
Path: F:\BMAP-STD\Windsor\Utilshts\wat81-91.dwg Layout Name: Water 83 Plot Date: Aug 19, 2011 at 10:08

PREPARED BY: COASTLAND CIVIL ENGINEERING
1400 NEOTOMAS AVENUE
SANTA ROSA, CA 95405 (707) 571-8005

DATE: JULY 2011


**TOWN OF WINDSOR**
WATER FACILITIES MAP
P.O. BOX 100
WINDSOR, CA 95492 (707) 838-1000

THIS MAP IS INTENDED FOR THE SOLE USE BY THE TOWN OF WINDSOR

100 0 100 200
scale feet
Scale: 1"=200'

WATER

| | | |
|---|---|---|
| 77 | 78 | 79 |
| 82 | 83 | 84 |
| 87 | 88 | |

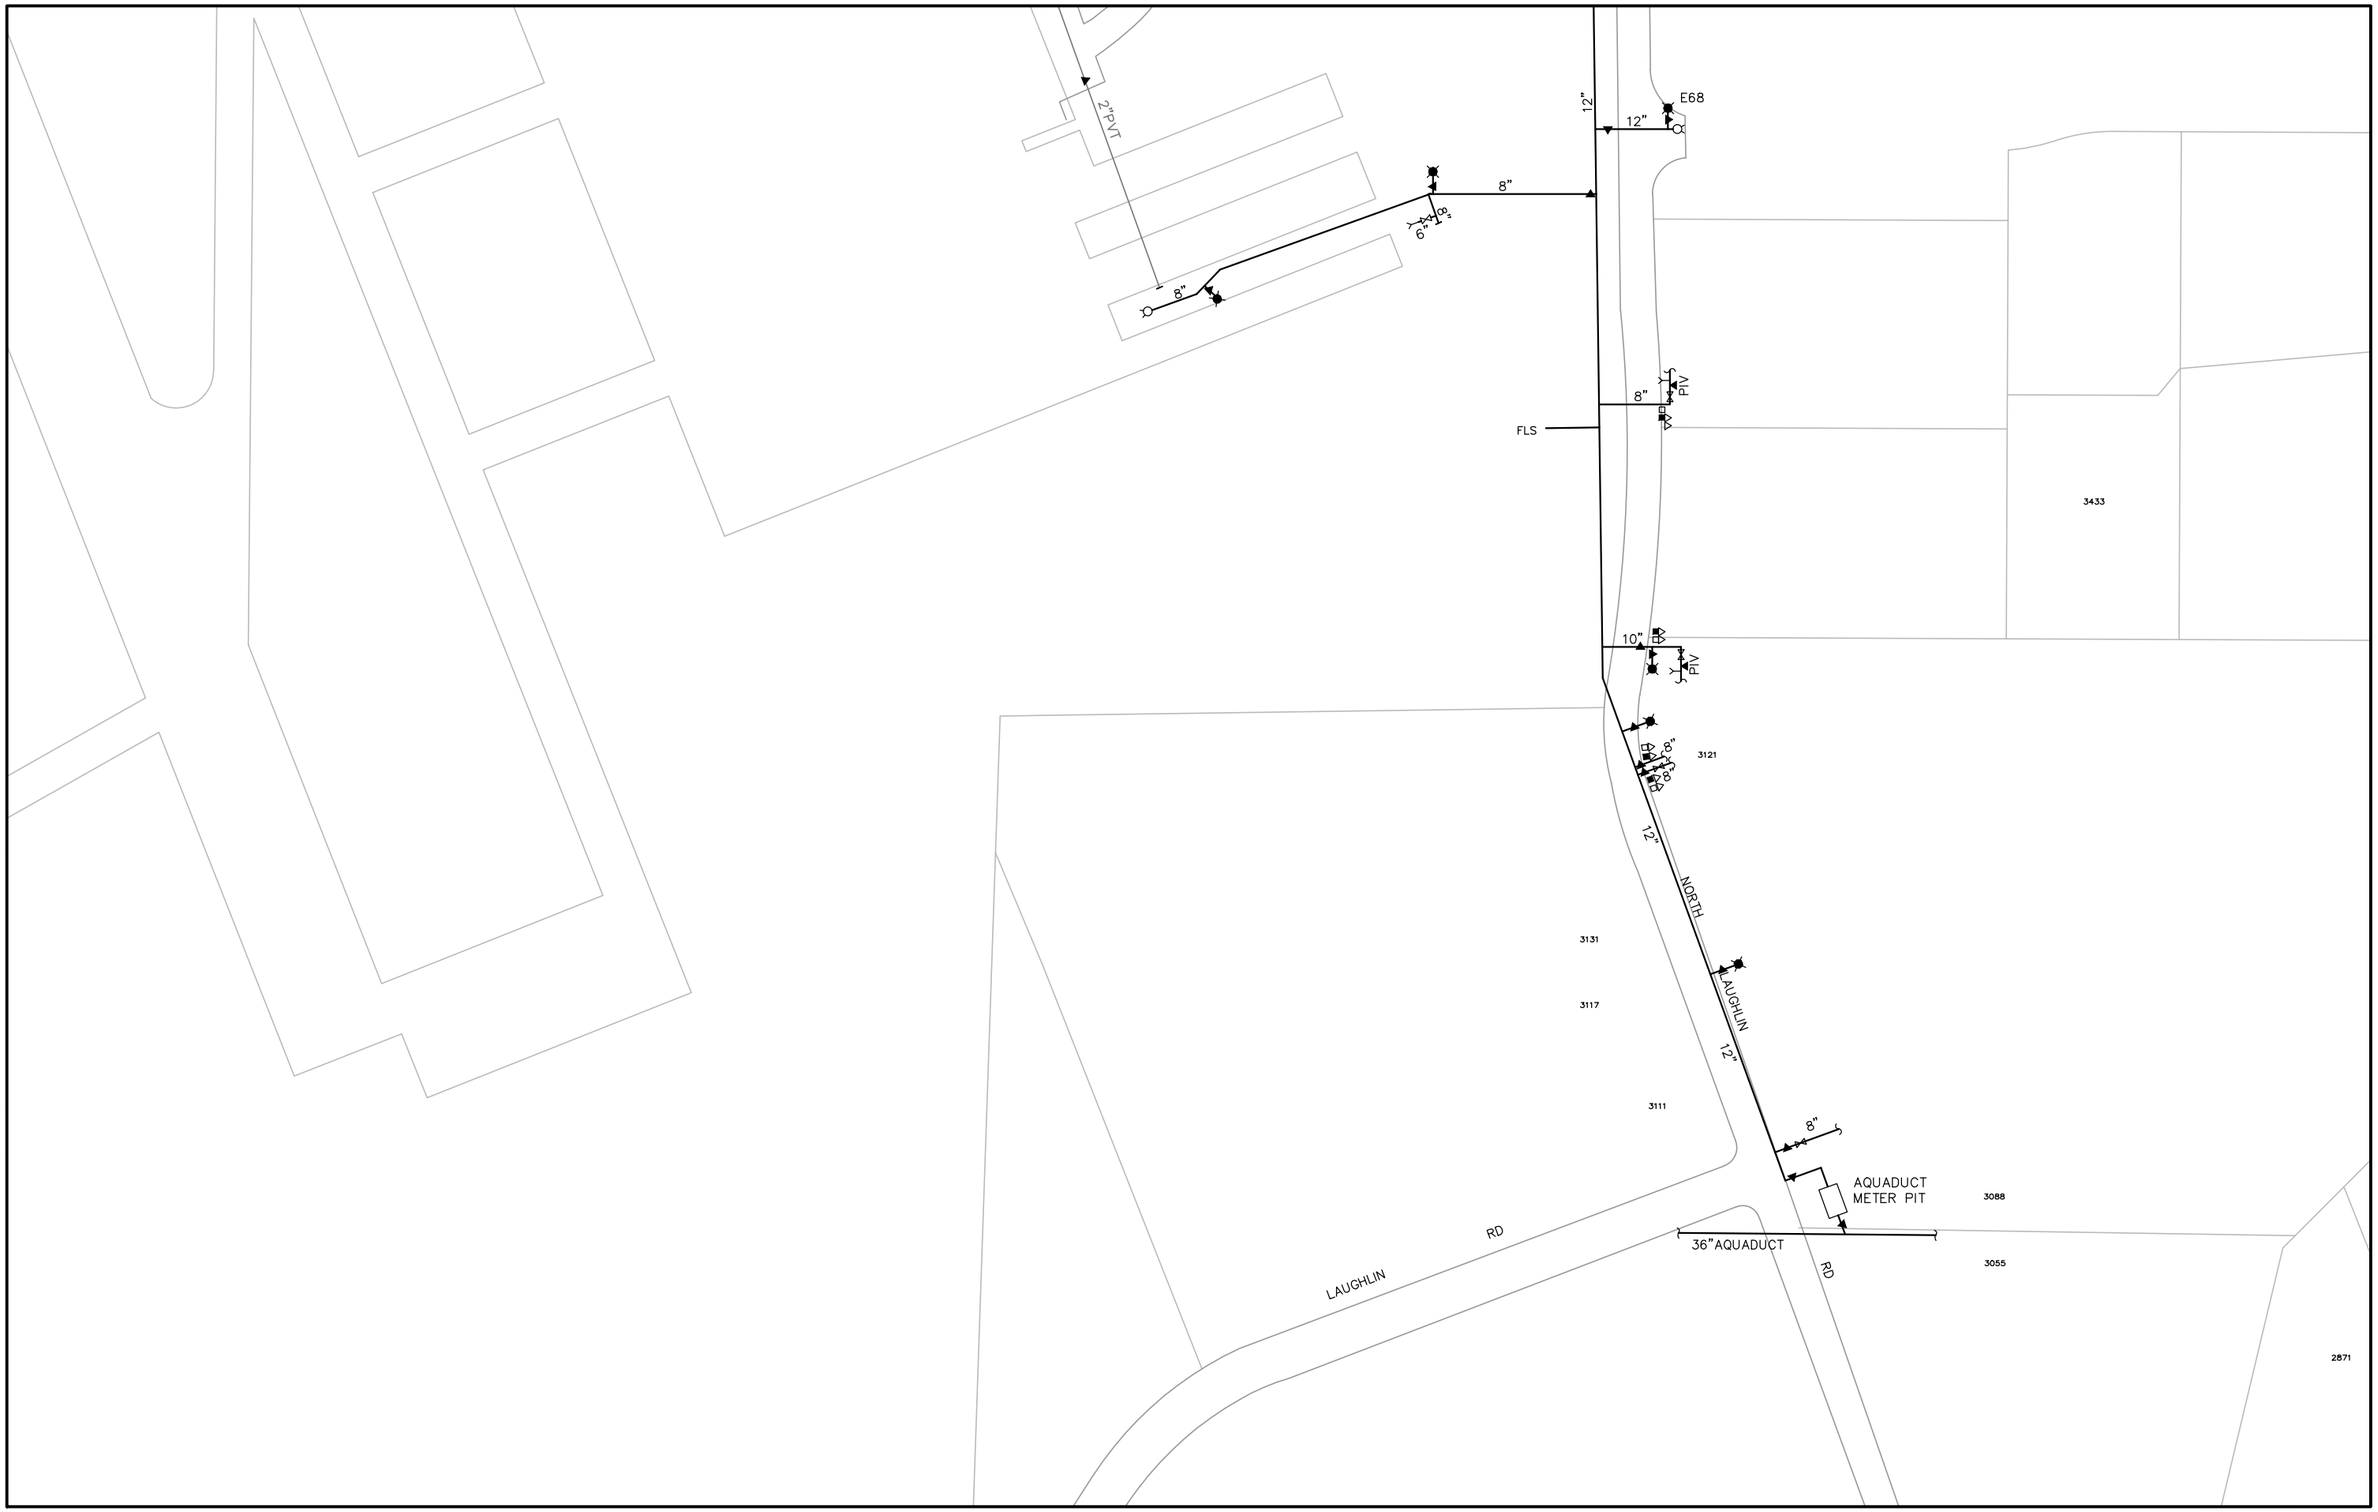


Images: Xrefs: win-base.dwg;win-watr.dwg
Path: F:\BMAP-STD\Windsor\UtilShts\wat81-91.dwg Layout Name: Water 86 Plot Date: Aug 19, 2011 at 10:08

PREPARED BY: COASTLAND CIVIL ENGINEERING
1400 NEOTOMAS AVENUE
SANTA ROSA, CA 95405 (707) 571-8005

DATE: JULY 2011

**TOWN OF WINDSOR**
WATER FACILITIES MAP
P.O. BOX 100
WINDSOR, CA 95492 (707) 838-1000


THIS MAP IS INTENDED FOR THE SOLE USE BY THE TOWN OF WINDSOR

100 0 100 200
scale feet
Scale: 1"=200'

WATER

| | | |
|---|---|---|
| 80 | 81 | 82 |
| 85 | 86 | 87 |
| 89 | 90 | 91 |

86

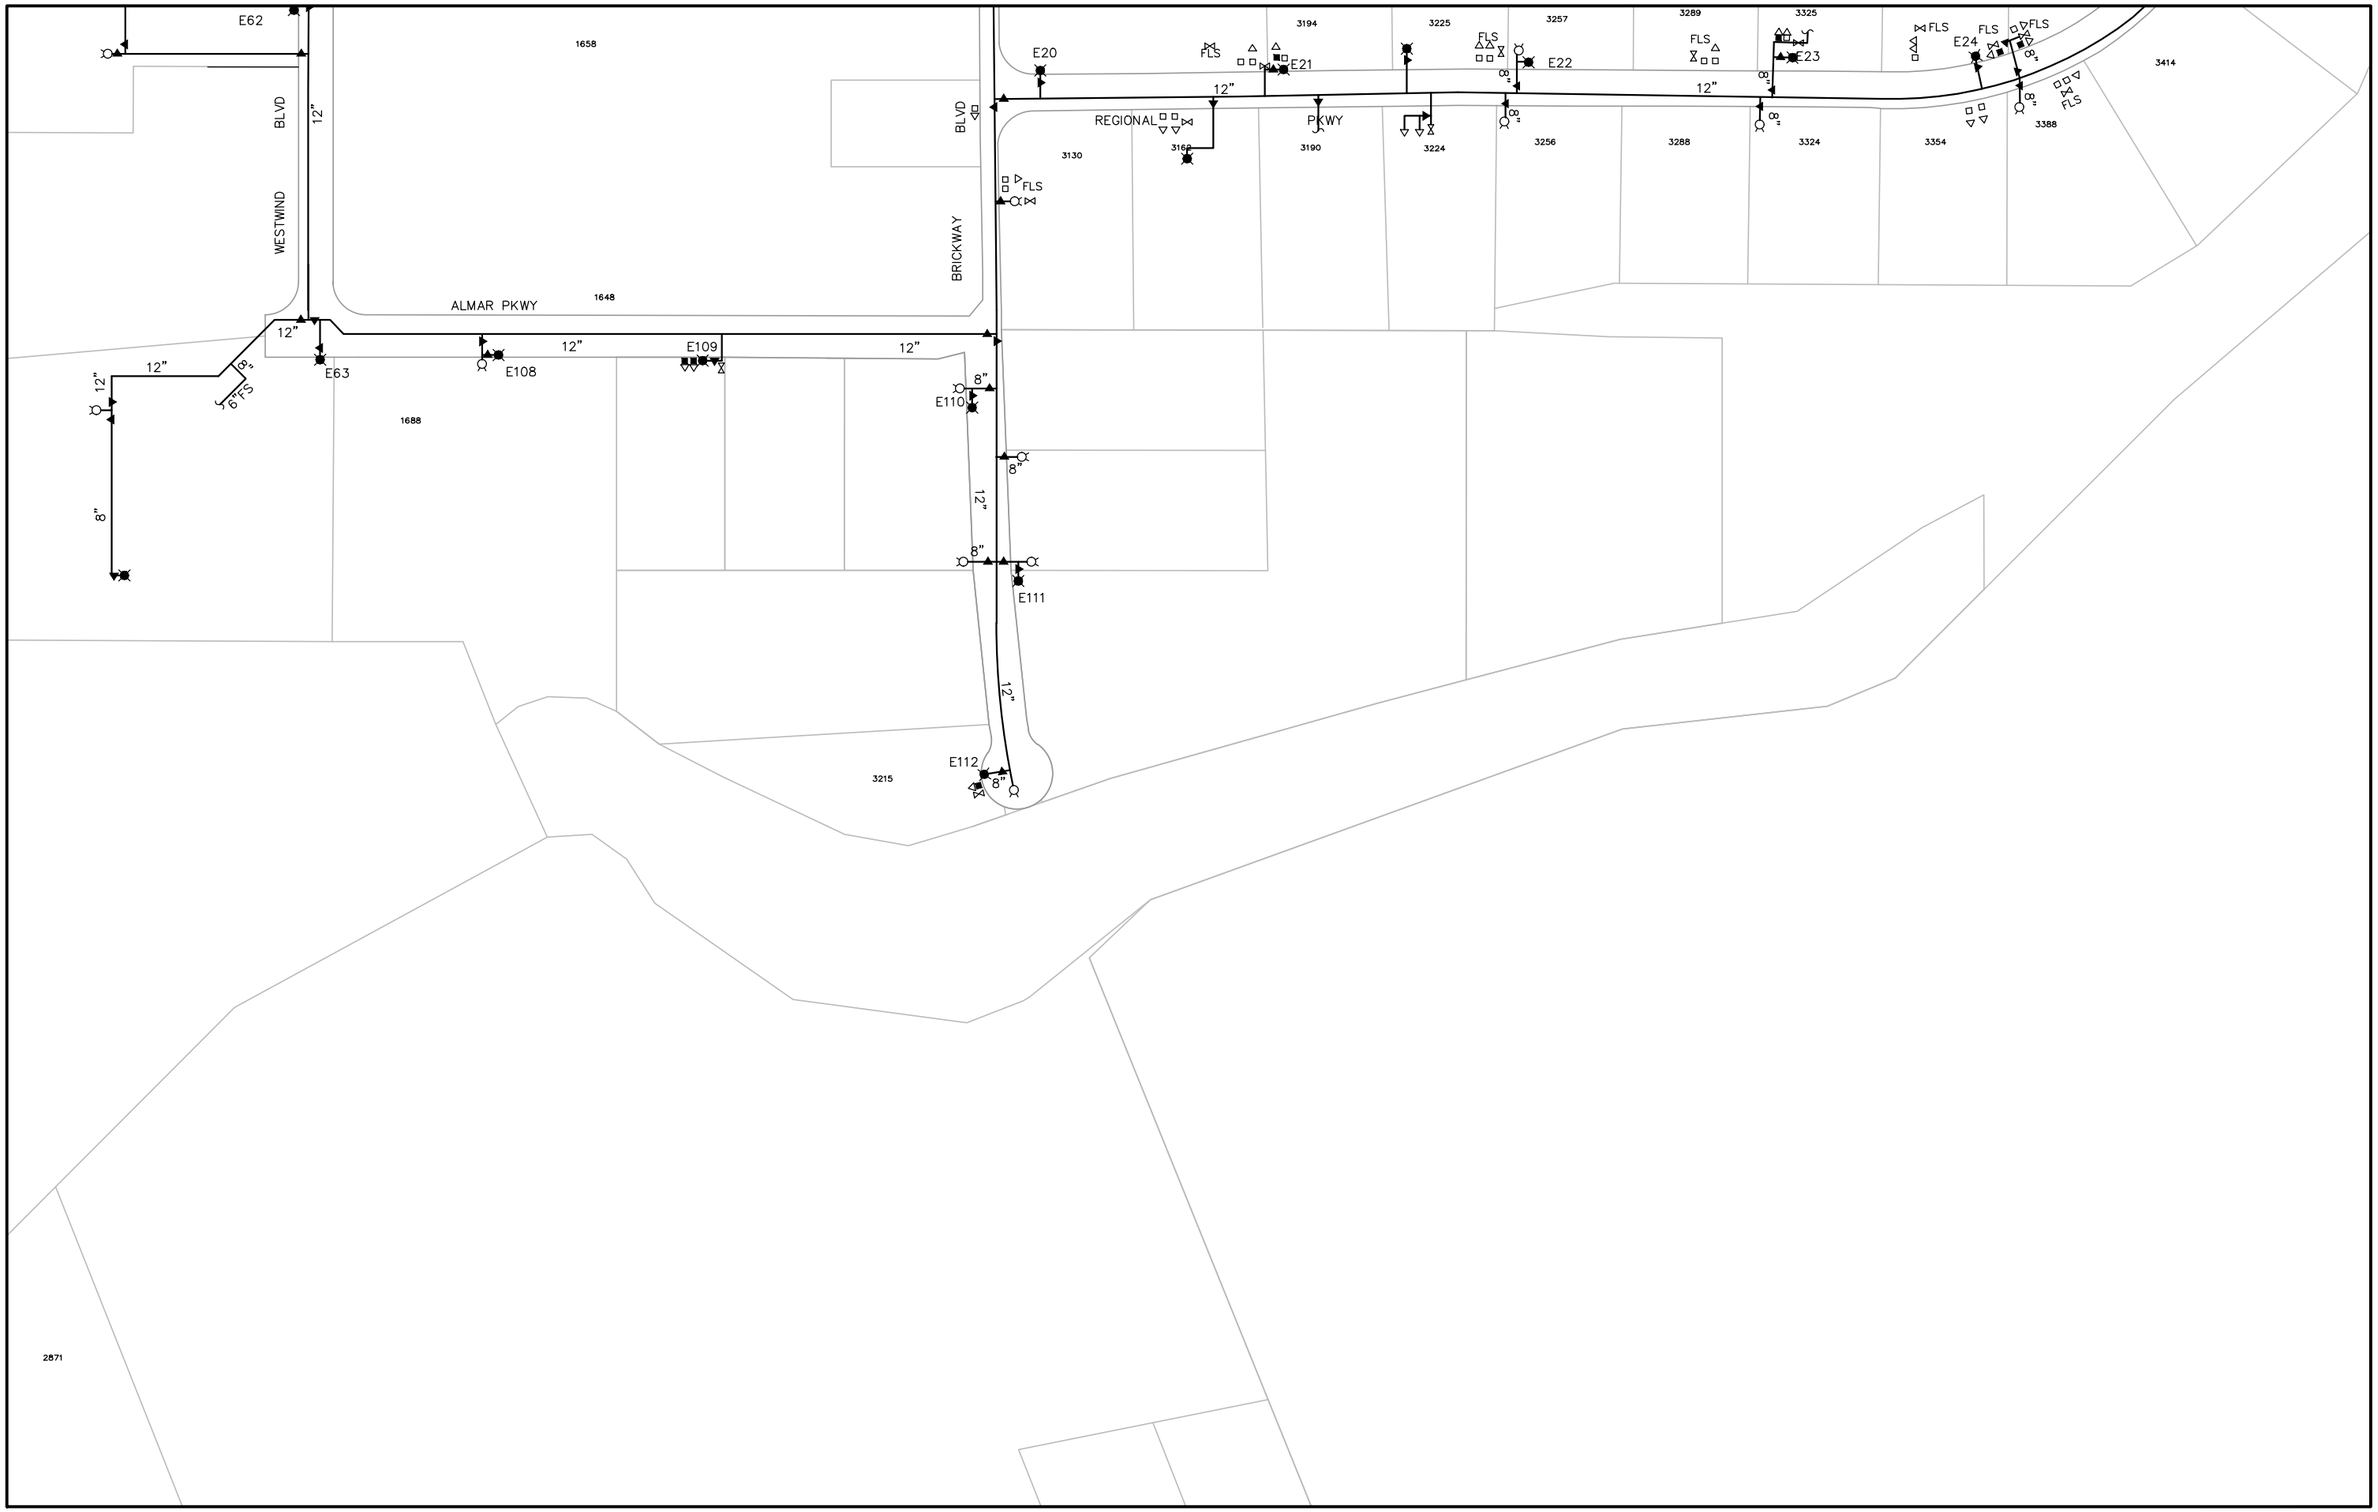


Images: Xrefs: win-base.dwg;win-watr.dwg
Path: F:\BMAP-STD\Windsor\UtilShts\wat81-91.dwg Layout Name: Water 87 Plot Date: Aug 19, 2011 at 10:09

PREPARED BY: COASTLAND CIVIL ENGINEERING
1400 NEOTOMAS AVENUE
SANTA ROSA, CA 95405 (707) 571-8005

DATE: JULY 2011

**TOWN OF WINDSOR**
WATER FACILITIES MAP
P.O. BOX 100
WINDSOR, CA 95492 (707) 838-1000

THIS MAP IS INTENDED FOR THE SOLE USE BY THE TOWN OF WINDSOR

100 0 100 200
scale feet
Scale: 1"=200'

WATER

| | | |
|---|---|---|
| 81 | 82 | 83 |
| 86 | 87 | 88 |
| 90 | 91 | |

87

Images: Xrefs: win-base.dwg;win-watr.dwg
Path: F:\BMAP-STD\Windsor\UtilShts\watA-E.dwg Layout Name: Water A Plot Date: Aug 19, 2011 at 10:12

ROAD
COMMON AREA
COMMON AREA
LESLIE
555
445
377
377
5773
SHILOH VALLEY CT
SHILOH VALLEY
SHILOH
VALLEY
SHILOH
F5
F6
6"
6"
6"
6"
8"
6085
5905
6080
600
831
820
820
6285
6307
6103
6100
697
675
800
TANK SITE NO. 2
3–10,500 GAL.
TANKS
2–15HP
BOOSTER
PUMPS
RIDGE
8"
WELL
WELL SITE
8"
6"
F8
6"
6"
8"
2–30HP
BOOSTER
PUMPS
TANK SITE NO. 1
4–10,500 GAL.
TANKS
RIDGE
SHILOH
6"
F9
6"
CANYON
6x8
REDUCER

PREPARED BY: COASTLAND CIVIL ENGINEERING
1400 NEOTOMAS AVENUE
SANTA ROSA, CA 95405 (707) 571–8005

DATE: JULY 2011

**TOWN OF WINDSOR**
WATER FACILITIES MAP
P.O. BOX 100
WINDSOR, CA 95492 (707) 838–1000


THIS MAP IS INTENDED FOR THE SOLE USE BY THE TOWN OF WINDSOR

200 0 200 400
scale feet
Scale: 1"= 400'

WATER


| | | | |
|---|---|---|---|
| 18 | | | |
| 26 | | | |
| 33 | | A | B |
| 40 | | | |
| 46 | 47 | C | D |
| 53 | 54 | | |

A

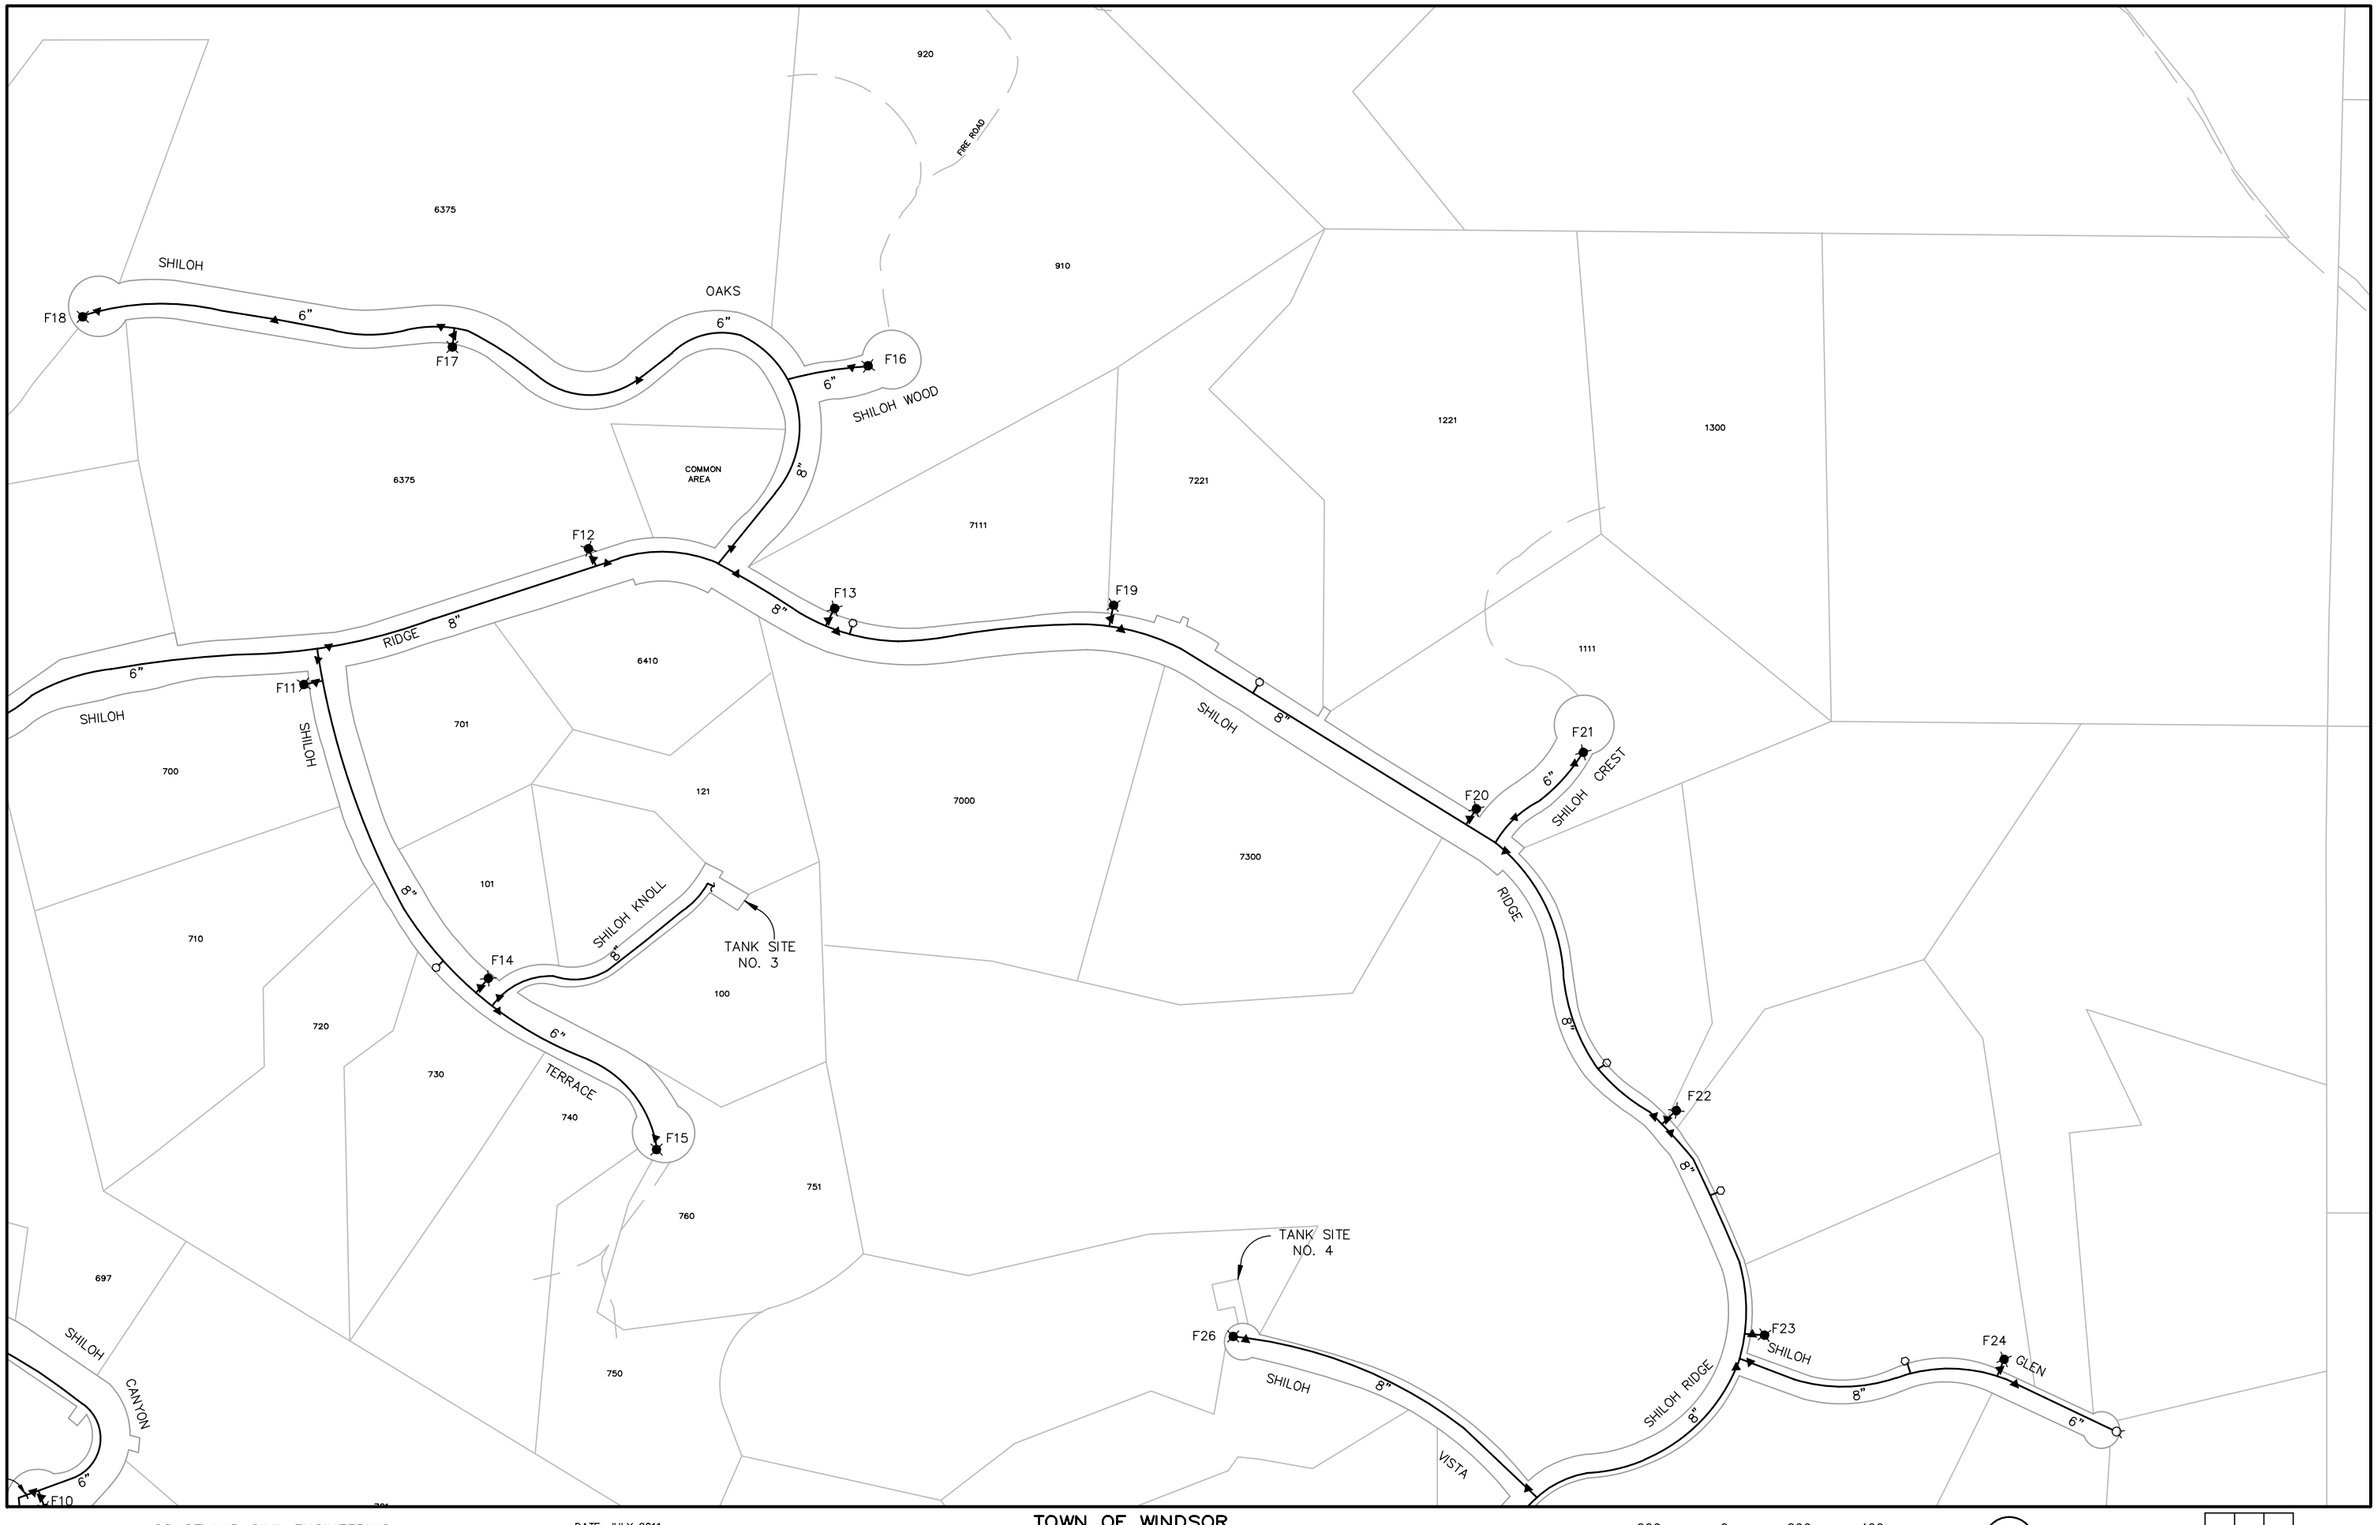


PREPARED BY: COASTLAND CIVIL ENGINEERING

Images: Xrefs: win-base.dwg;win-watr.dwg
Path: F:\BMAP-STD\Windsor\UtilShts\watA-E.dwg Layout Name: Water B Plot Date: Aug 19, 2011 at 10:12

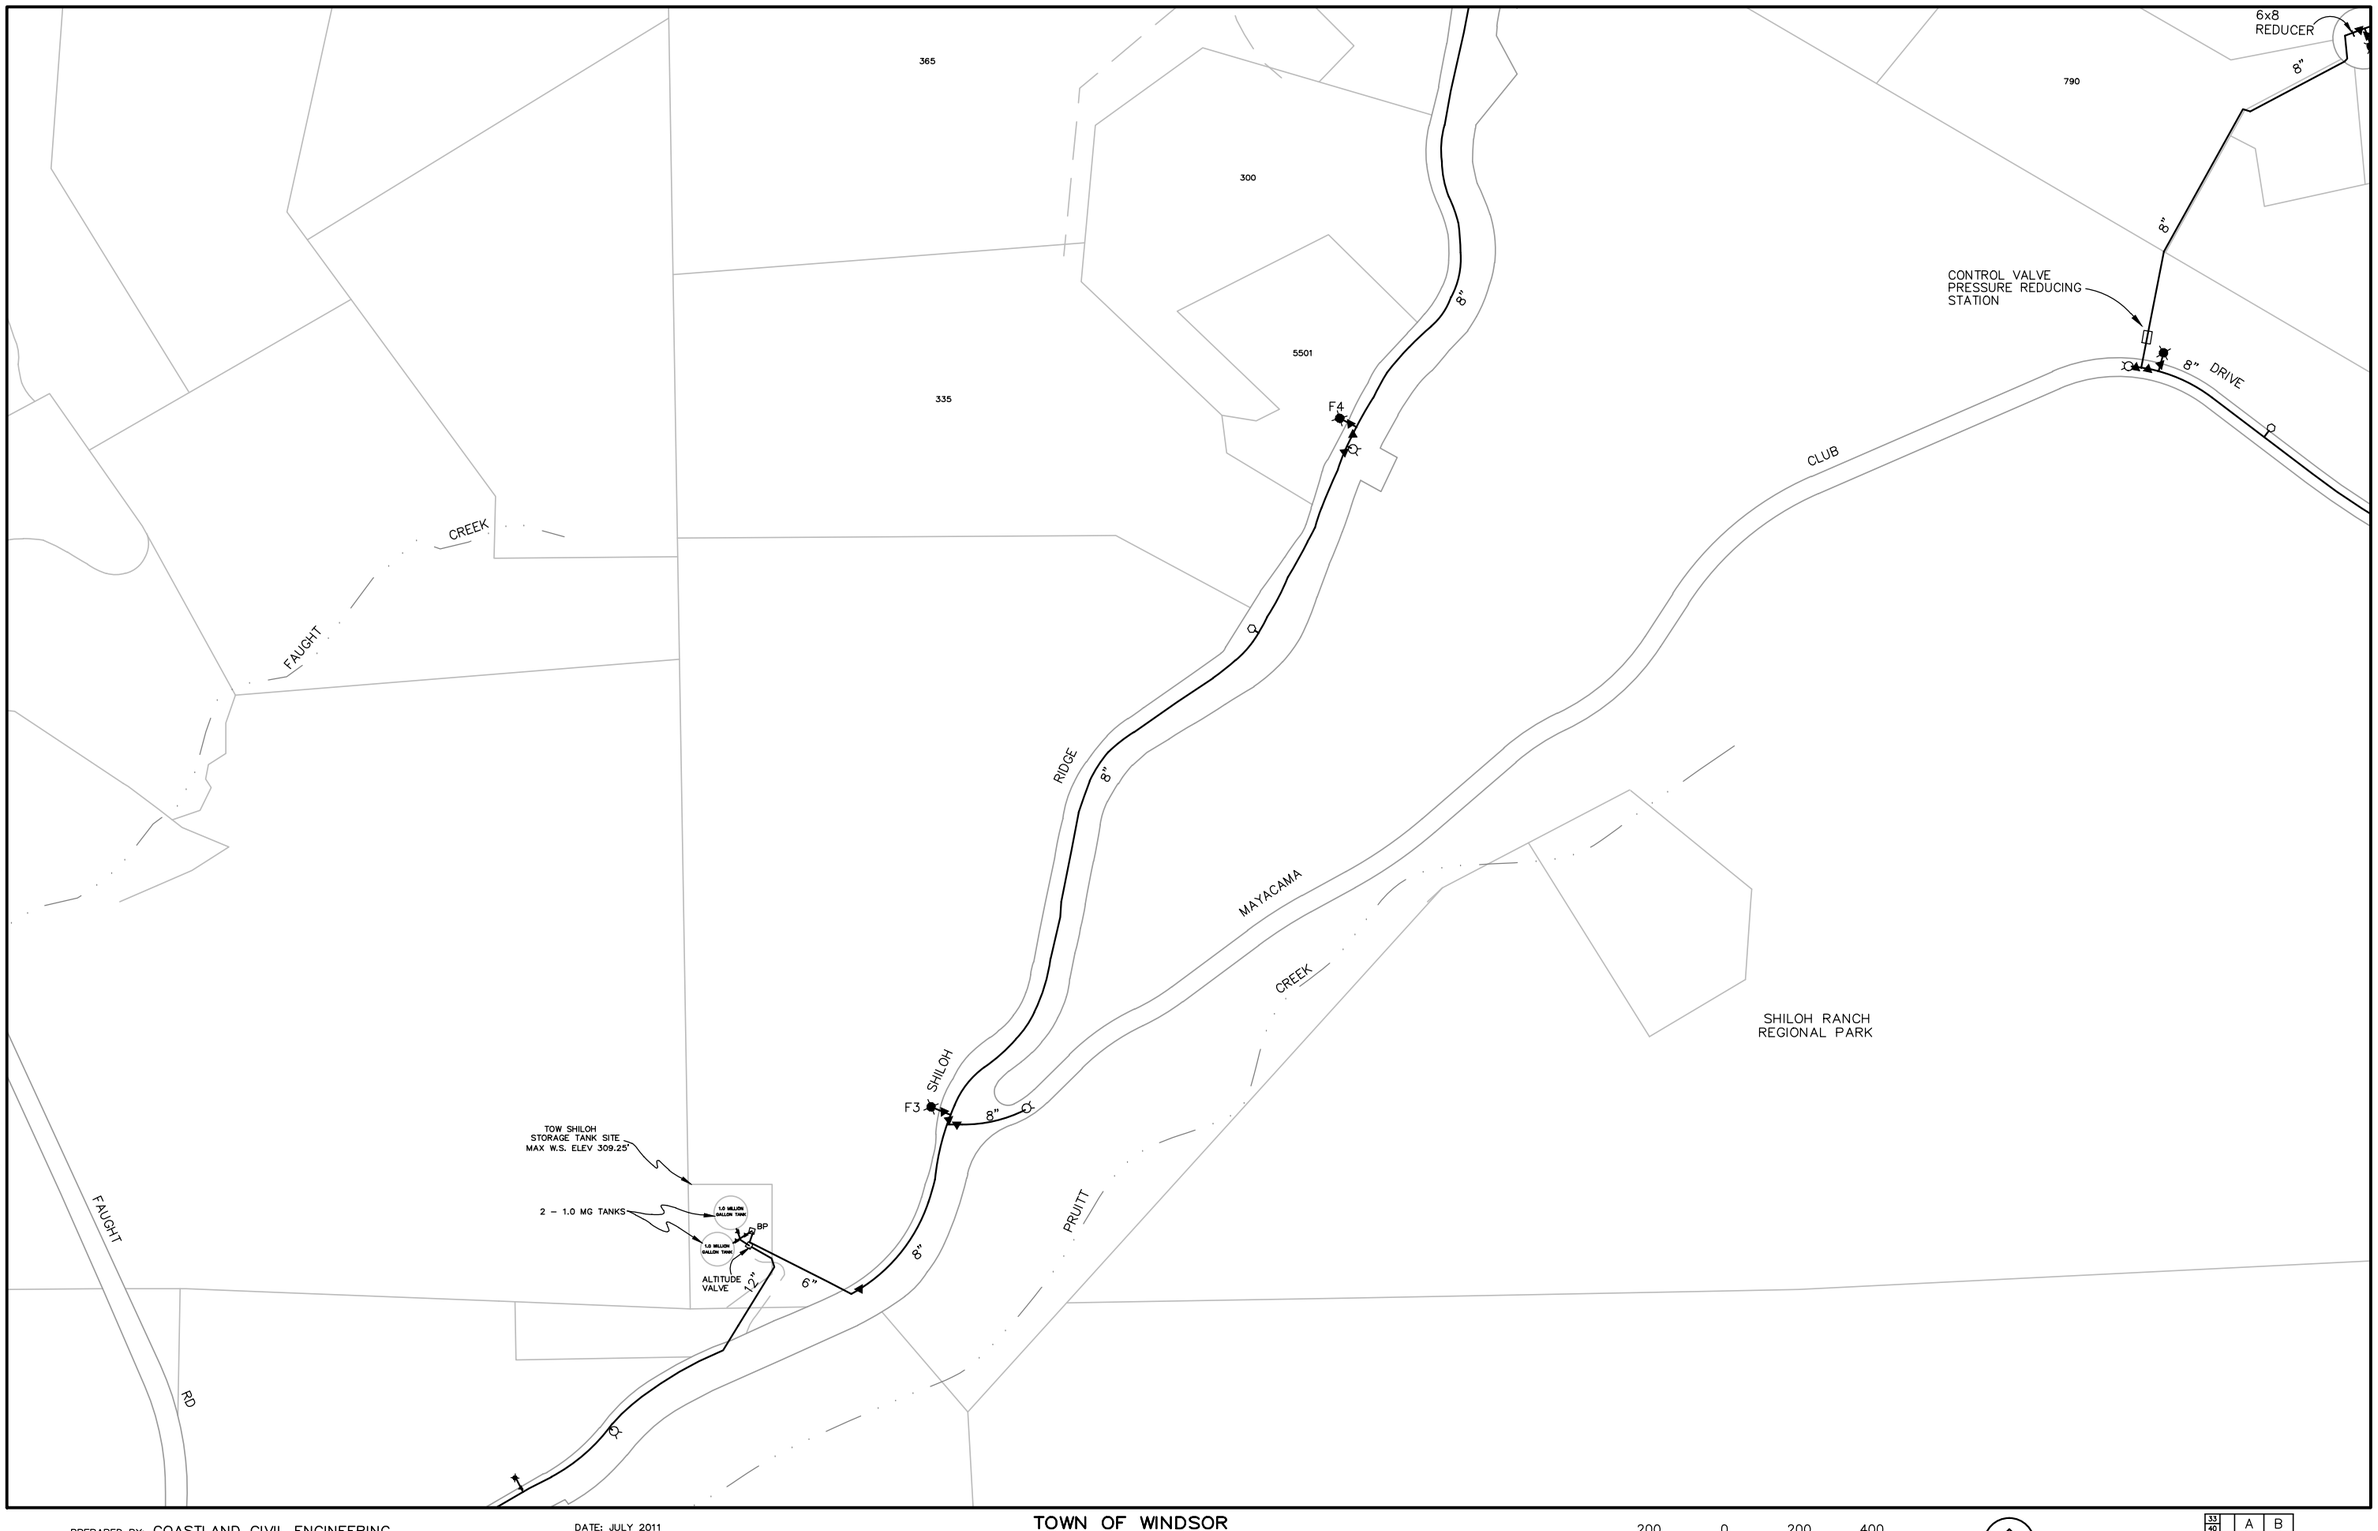


Images: Xrefs: win-base.dwg;win-wtr.dwg
Path: F:\BMAP-STD\Windsor\UtilShts\watA-E.dwg Layout Name: Water C Plot Date: Aug 19, 2011 at 10:12

PREPARED BY: COASTLAND CIVIL ENGINEERING
1400 NEOTOMAS AVENUE
SANTA ROSA, CA 95405 (707) 571-8005

DATE: JULY 2011

**TOWN OF WINDSOR**
WATER FACILITIES MAP
P.O. BOX 100
WINDSOR, CA 95492 (707) 838-1000

THIS MAP IS INTENDED FOR THE SOLE USE BY THE TOWN OF WINDSOR

200 0 200 400
scale feet
Scale: 1"= 400'


WATER

| | | | |
|---|---|---|---|
| 33 | | A | B |
| 40 | | | |
| 46 | 47 | C | D |
| 53 | 54 | | |
| 60 | 61 | 62 | E |
| 67 | 68 | 69 | |

C

Images: Xrefs: win-base.dwg;win-watr.dwg
Path: F:\BMAP-STD\Windsor\UtilShts\watA-E.dwg Layout Name: Water D Plot Date: Aug 19, 2011 at 10:12

F10
6"
721
735
777
F25
8"
SHILOH RIDGE
F27
6"
F28
8"
8"
8"

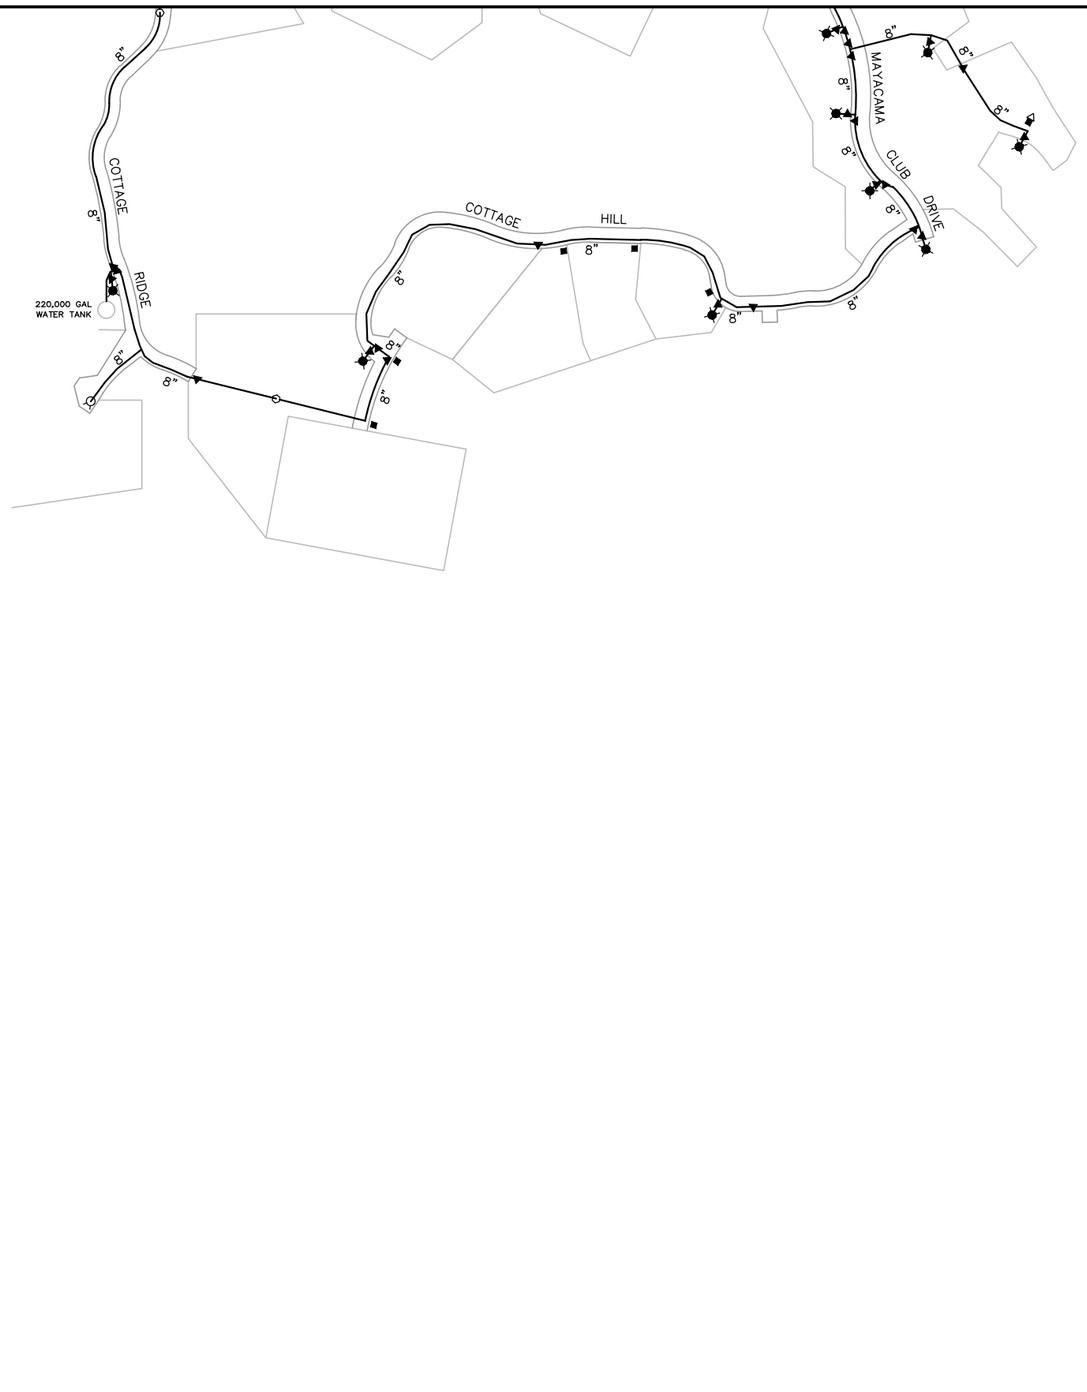


Images: Xrefs: win-base.dwg;win-watr.dwg
Path: F:\BMAP-STD\Windsor\UtilShts\watA-E.dwg Layout Name: Water E Plot Date: Aug 19, 2011 at 10:13

PREPARED BY: COASTLAND CIVIL ENGINEERING
1400 NEOTOMAS AVENUE
SANTA ROSA, CA 95405 (707) 571-8005

DATE: JULY 2011

**TOWN OF WINDSOR**
WATER FACILITIES MAP
P.O. BOX 100
WINDSOR, CA 95492 (707) 838-1000

THIS MAP IS INTENDED FOR THE SOLE USE BY THE TOWN OF WINDSOR

200 0 200 400
scale feet
Scale: 1"= 400'

WATER

| C | D | |
|---|---|---|
| 62 69 | | |
| | | |

E

Images: Xrefs: win-base.dwg;win-watr.dwg
Path: F:\BMAP-STD\Windsor\UtilShts\wat61-70.dwg Layout Name: Water 66 Plot Date: Sep 02, 2011 at 10:57

SHILOH RD
PRUITT CREEK
STANDARD AVE PVT
CALETTI AVE
CALETTI AVE (PRIVATE)
PRUITT AVE
EARHART CT
US 101
D79
D80
10"FS
2.5"ABAND
10" PVT ABAND
12" ABANDONED
6"PVT
8"PVT
8" PVT
10" PVT
PRIVATE POND
5900 MAIN PLANT
5910 BLDG B
5922 BLDG D
5916 BLDG C
5890 BLDG A
5930 BLDG E

PREPARED BY: COASTLAND CIVIL ENGINEERING
1400 NEOTOMAS AVENUE
SANTA ROSA, CA 95405 (707) 571-8005

DATE: JULY 2011

TOWN OF WINDSOR
WATER FACILITIES MAP
P.O. BOX 100
WINDSOR, CA 95492 (707) 838-1000

THIS MAP IS INTENDED FOR THE SOLE USE BY THE TOWN OF WINDSOR

100 0 100 200
scale feet
Scale: 1"=200'

WATER

| | | |
|---|---|---|
| 58 | 59 | 60 |
| 65 | 66 | 67 |
| 71 | 72 | 73 |

66

Images: Xrefs: win-base.dwg;win-watr.dwg
Path: F:\BMAP-STD\Windsor\UtilShts\wat71-80.dwg Layout Name: Water 72 Plot Date: Sep 02, 2011 at 10:58

EARHART CT
KITY HAWK BLVD
CALETTI AVE PVT "G"
AIRPORT CREEK
AVIATION BLVD
PIV
PRIVATE POND
1165
1145
1170
1150
620
600
610
5937 BLDG F
564 BLDG I
562 BLDG H
550
556 BLDG G
1731
1733
1729
5012
501
455
487
475
500
4400
463
8"
12"
2"
4"
8"FS

PREPARED BY: COASTLAND CIVIL ENGINEERING
1400 NEOTOMAS AVENUE
SANTA ROSA, CA 95405 (707) 571-8005

DATE: JULY 2011

TOWN OF WINDSOR
WATER FACILITIES MAP
P.O. BOX 100
WINDSOR, CA 95492 (707) 838-1000

THIS MAP IS INTENDED FOR THE SOLE USE BY THE TOWN OF WINDSOR

100 0 100 200
scale feet
Scale: 1"=200'

WATER

| | | |
|---|---|---|
| 65 | 66 | 67 |
| 71 | 72 | 73 |
| 76 | 77 | 78 |

72